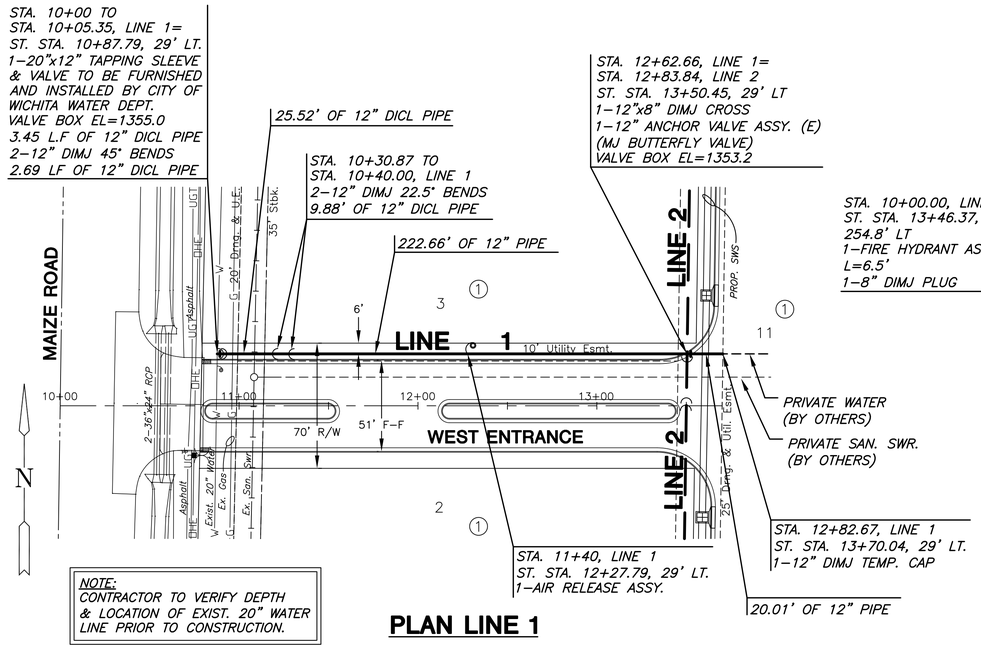

NOTE:
CONTRACTOR TO VERIFY DEPTH
& LOCATION OF EXIST. 20" WATER
LINE PRIOR TO CONSTRUCTION.

PLAN LINE 1

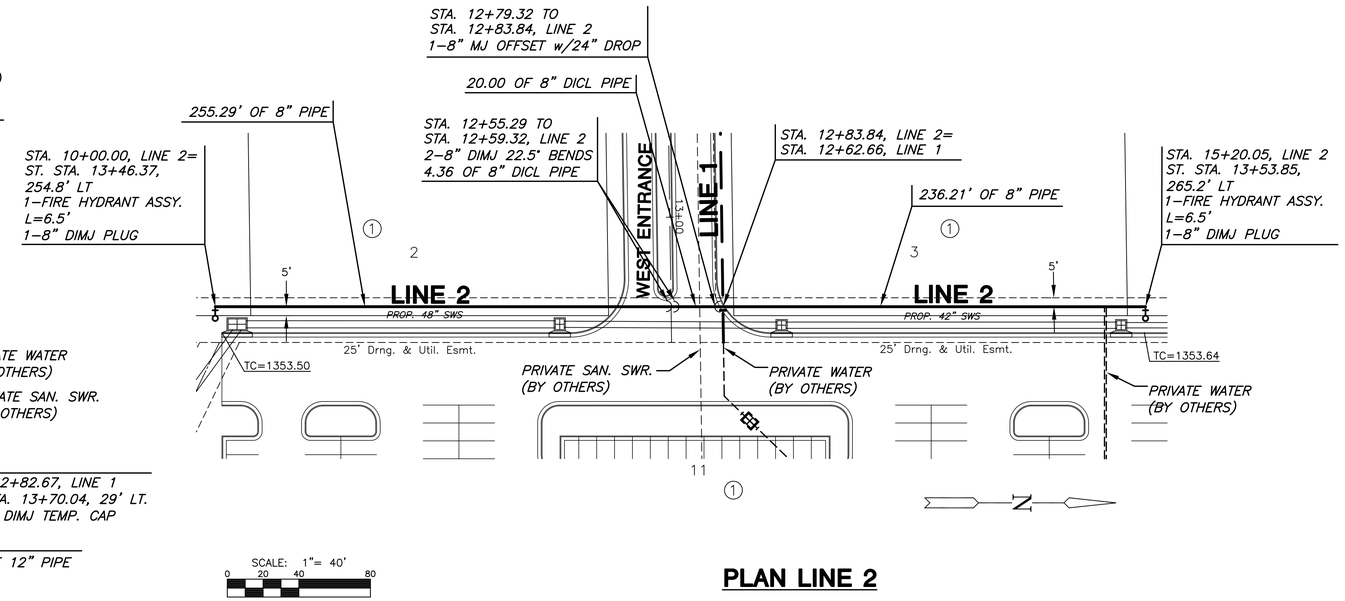

SCALE: 1"= 40'
0 20 40 80

PLAN LINE 2

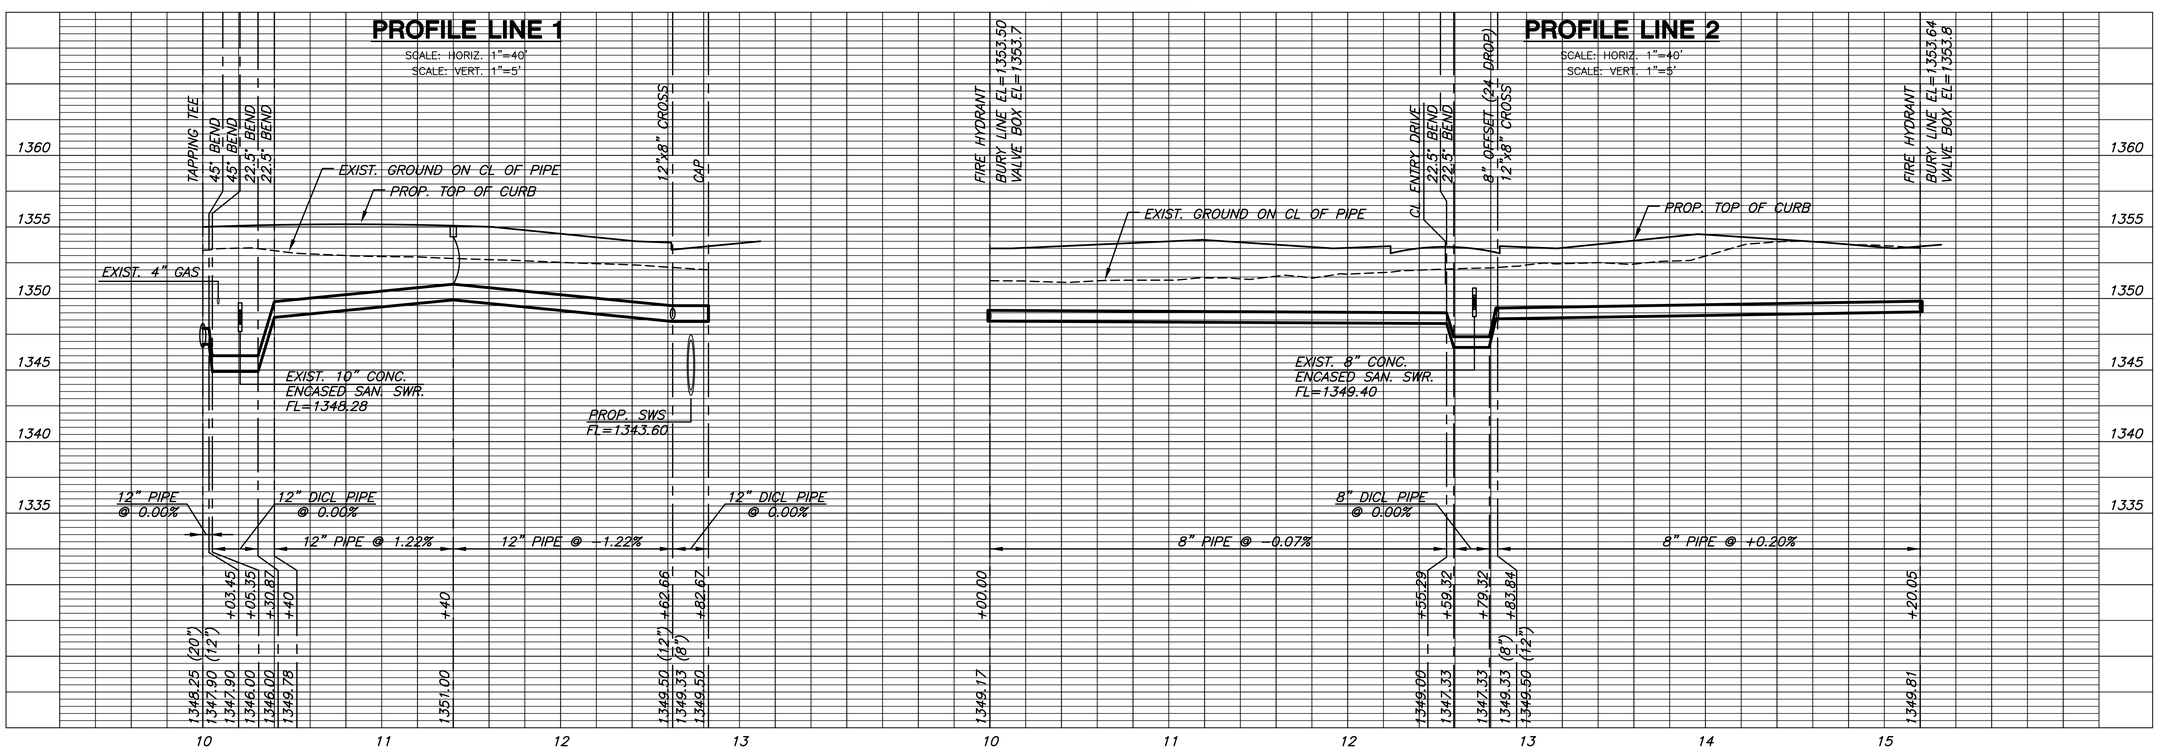

MKEC
ENGINEERING
CONSULTANTS, INC.
411 N. WEBB ROAD
WICHITA, KS. 67206
316 - 684 - 9600

WATER DISTRIBUTION SYSTEM
STONEBRIDGE COMMERCIAL ADDITION

LINES 1 & 2
SHEET TITLE

448–90418
PROJECT NUMBER

DESIGN BY: DFL
DRAWN BY: JWC
CHECKED BY: GJA

ISSUED: April 2010
REVISED

SHEET NO.
3 of 11

J:\CIVIL\054440.07200-JACKSON\DWG\WTR\07200_C1.DWG

PLOTTED: Tuesday, April 27, 2010 @ 11:44AM