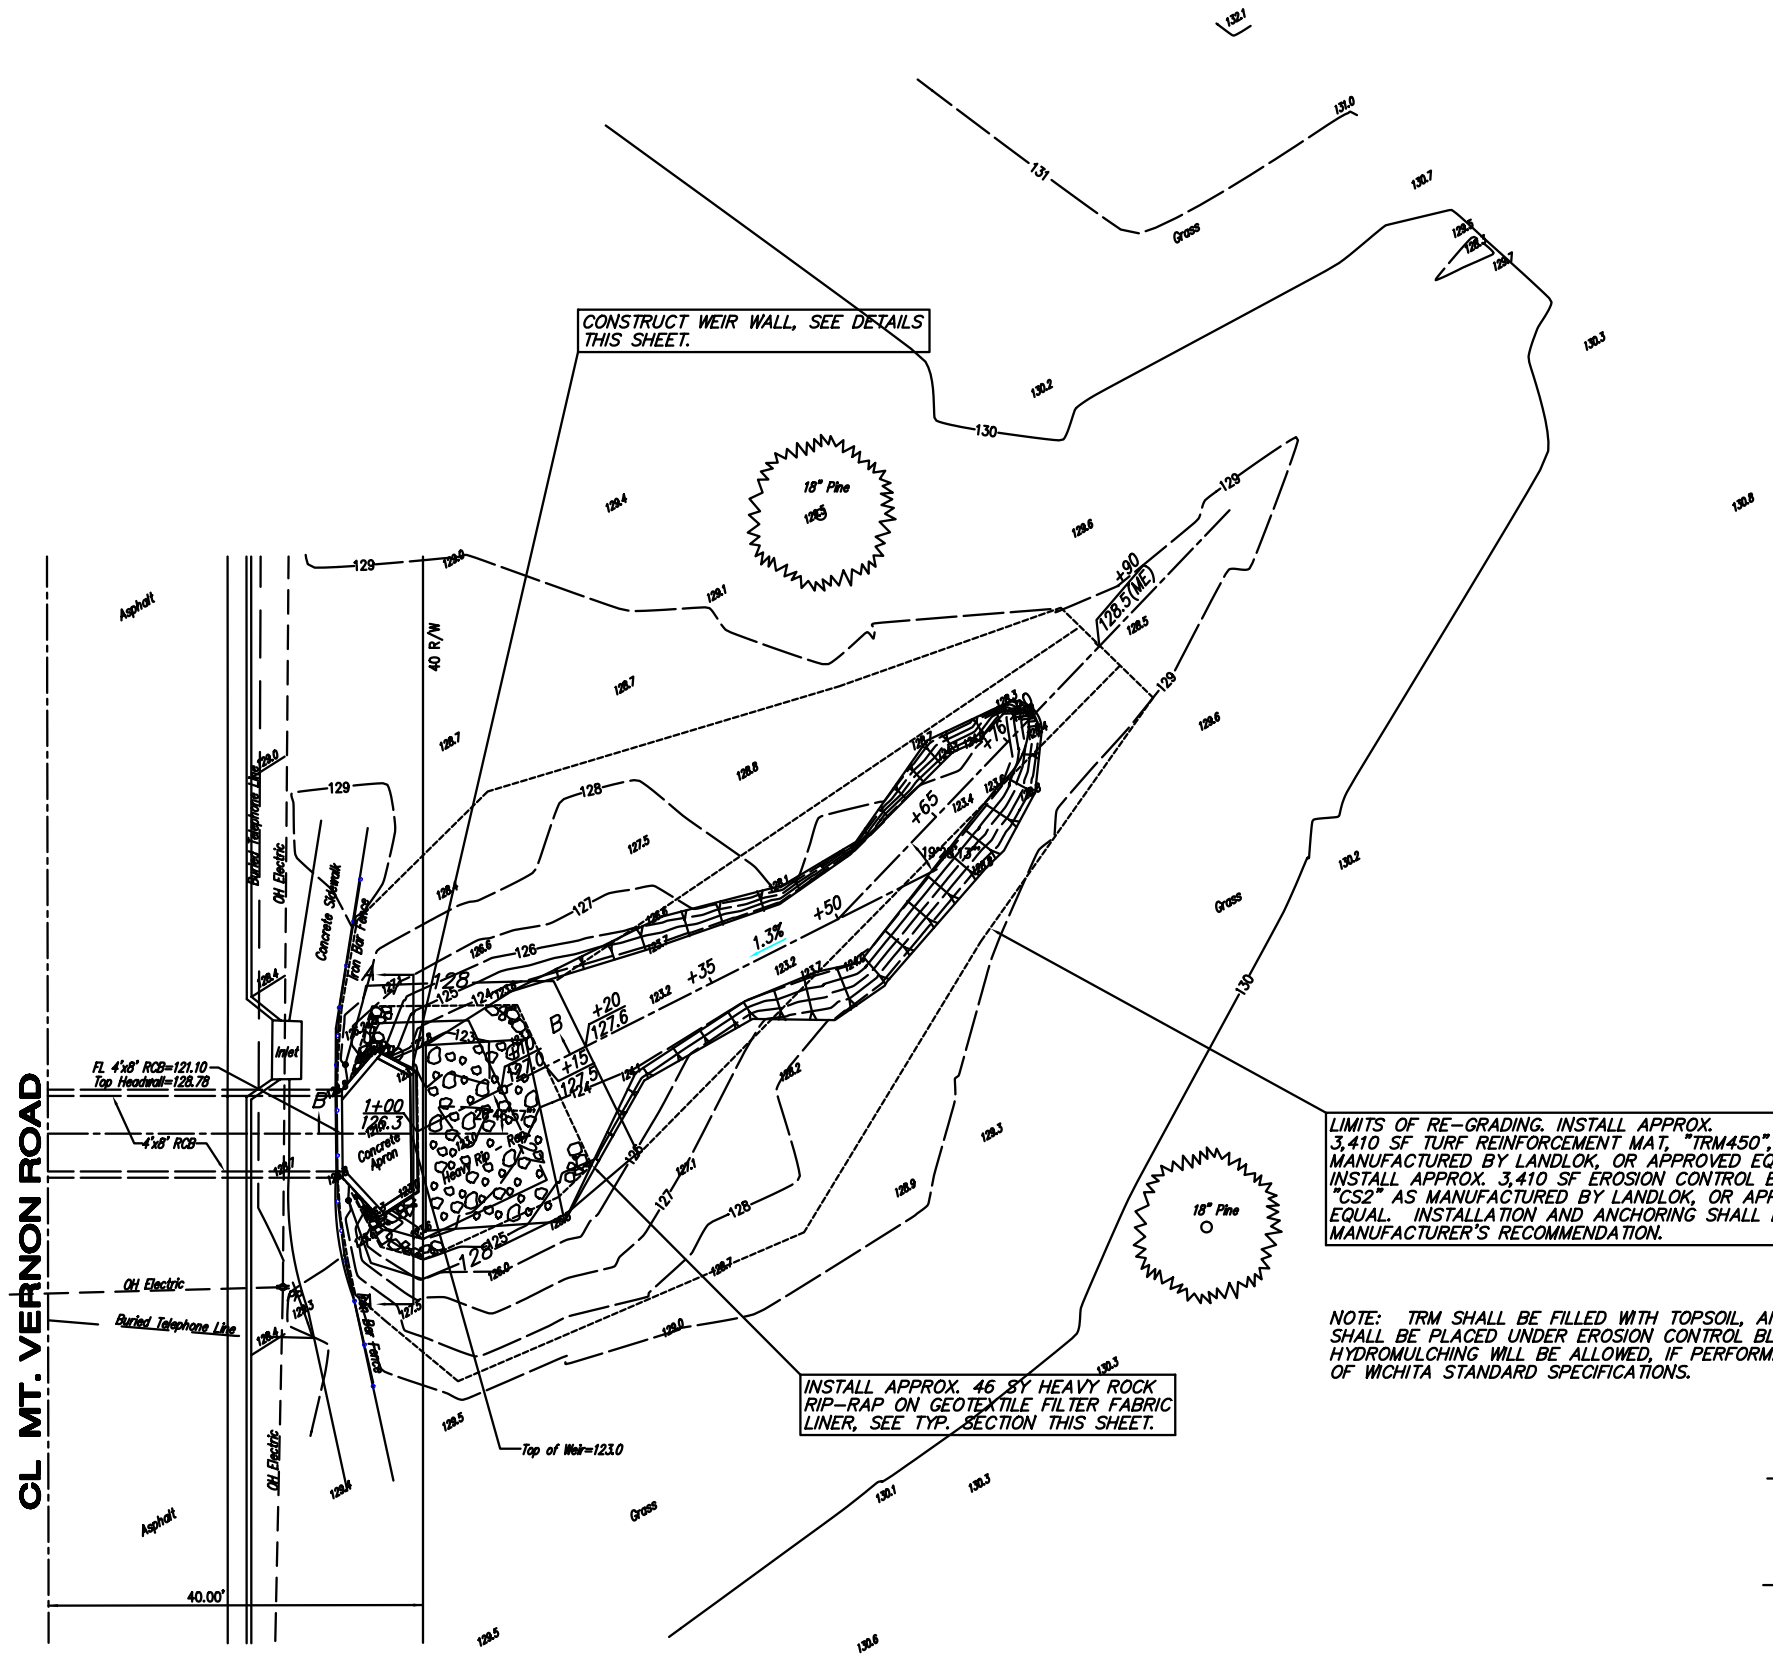

NOTE: TRM SHALL BE FILLED WITH TOPSOIL, AND GRASS SEED SHALL BE PLACED UNDER EROSION CONTROL BLANKET. HYDROMULCHING WILL BE ALLOWED, IF PERFORMED PER CITY OF WICHITA STANDARD SPECIFICATIONS.

NORTH

HORIZ. SCALE
0 10 20

TOPOGRAPHIC SURVEY DATE: 8/18/05

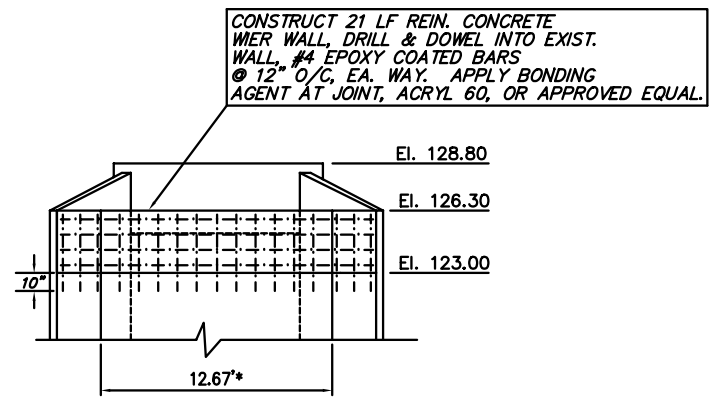

SECTION A-A
(not to scale)
*Field verify dimensions

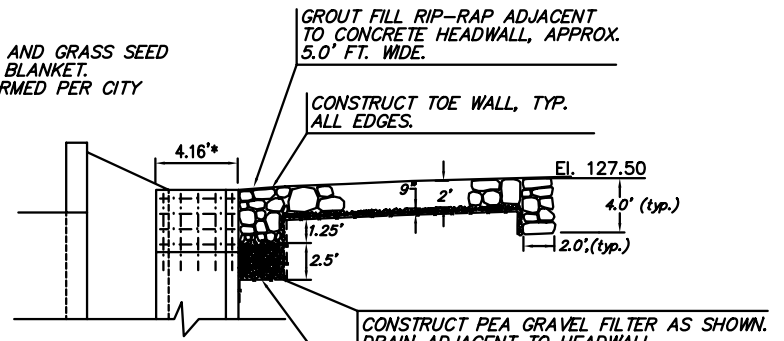

SECTION B-B
(not to scale)
*Field verify dimensions

VERTICAL CONTROL POINTS:

BM-1
City of Wichita brass disc, SE corner bridge at Woodlawn & Mt. Vernon.
Elev. 136.81 (City Datum)

BM-2
North bolt of fire hydrant, located at the Northeast corner of Mt. Vernon & Windsor.
Elev. 131.10 (City Datum)

YOUNG & ASSOCIATES, P.A.
Civil and Environmental Engineers

CHANNEL GRADING PLAN

4' x 8' Storm Sewer Inlet at Mt. Vernon & Cessna Park

City of Wichita
Sedgwick County, Kansas

scale: as noted
drawn by: das
checked by: cry
date: 8/25/05
P/N:
revisions:
△
△
△

Sheet No.
2 of 6