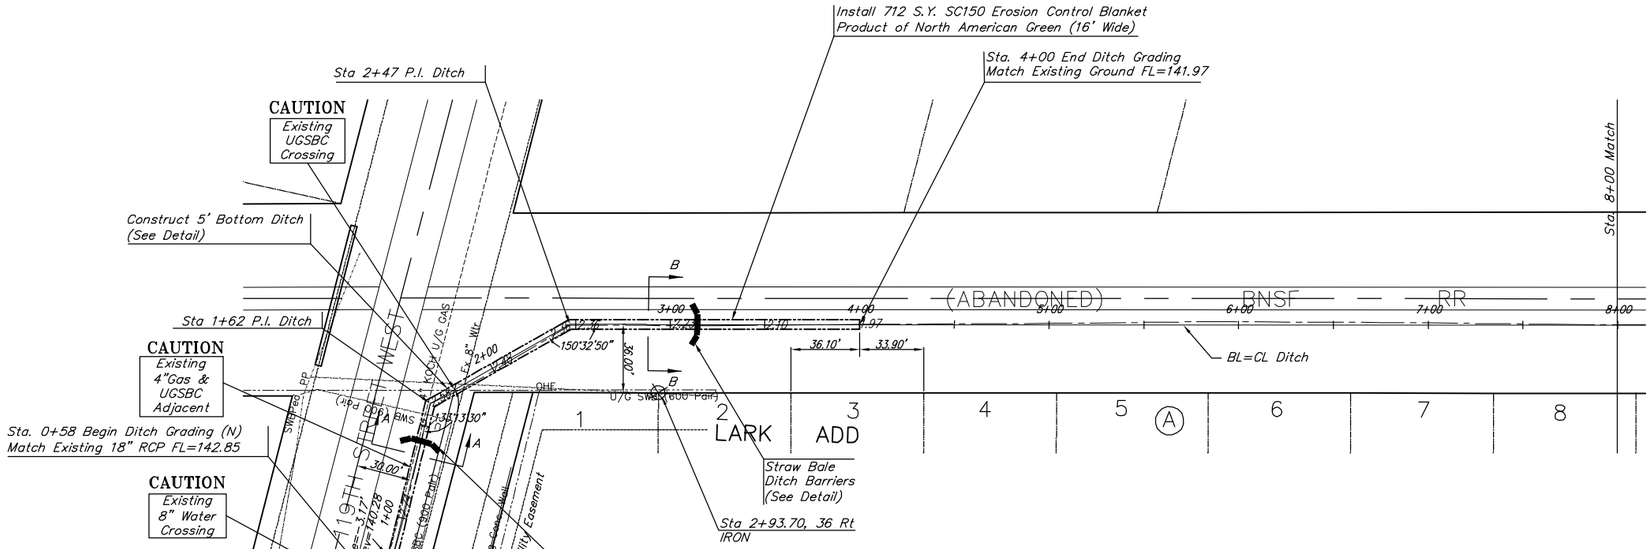

SCALE:
1" = 40' HORIZONTAL
1" = 2.5' VERTICAL

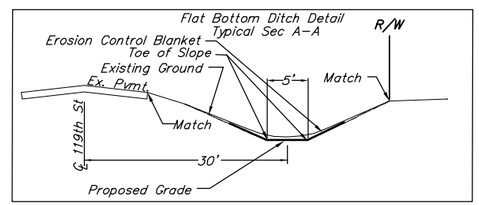

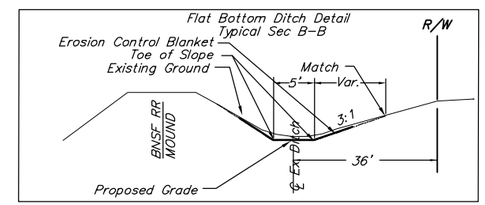

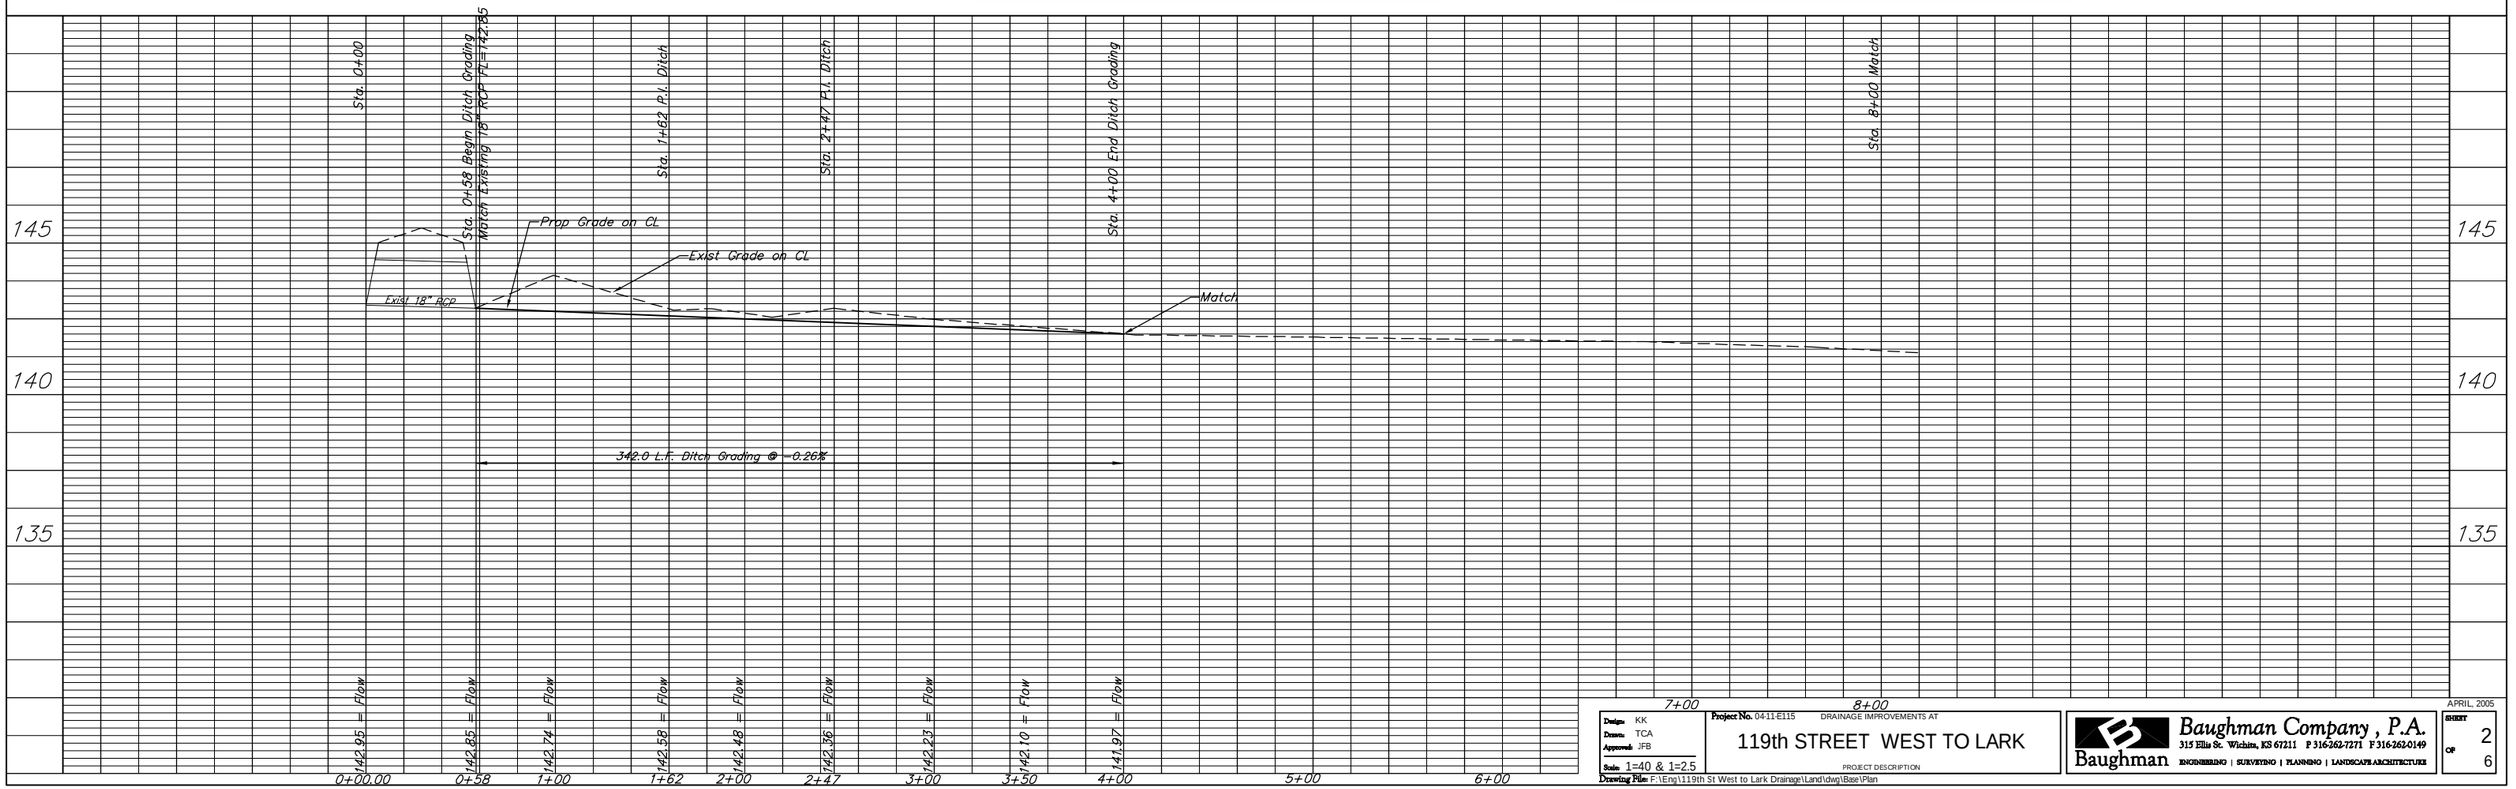

Design: KK Drawn: TCA Approved: JFB Scale: 1=40 & 1=2.5	Project No. 04-11-E115 DRAINAGE IMPROVEMENTS AT 119th STREET WEST TO LARK PROJECT DESCRIPTION	Baughman Company , P.A. 315 Ellis St. Wichita, KS 67211 P 316-262-7271 F 316-262-0149 Baughman ENGINEERING | SURVEYING | PLANNING | LANDSCAPE ARCHITECTURE	APRIL 2005 SHEET 2 OF 6

Drawing File: F:\Eng\119th St West to Lark Drainage\Land\dwg\Base\Plan