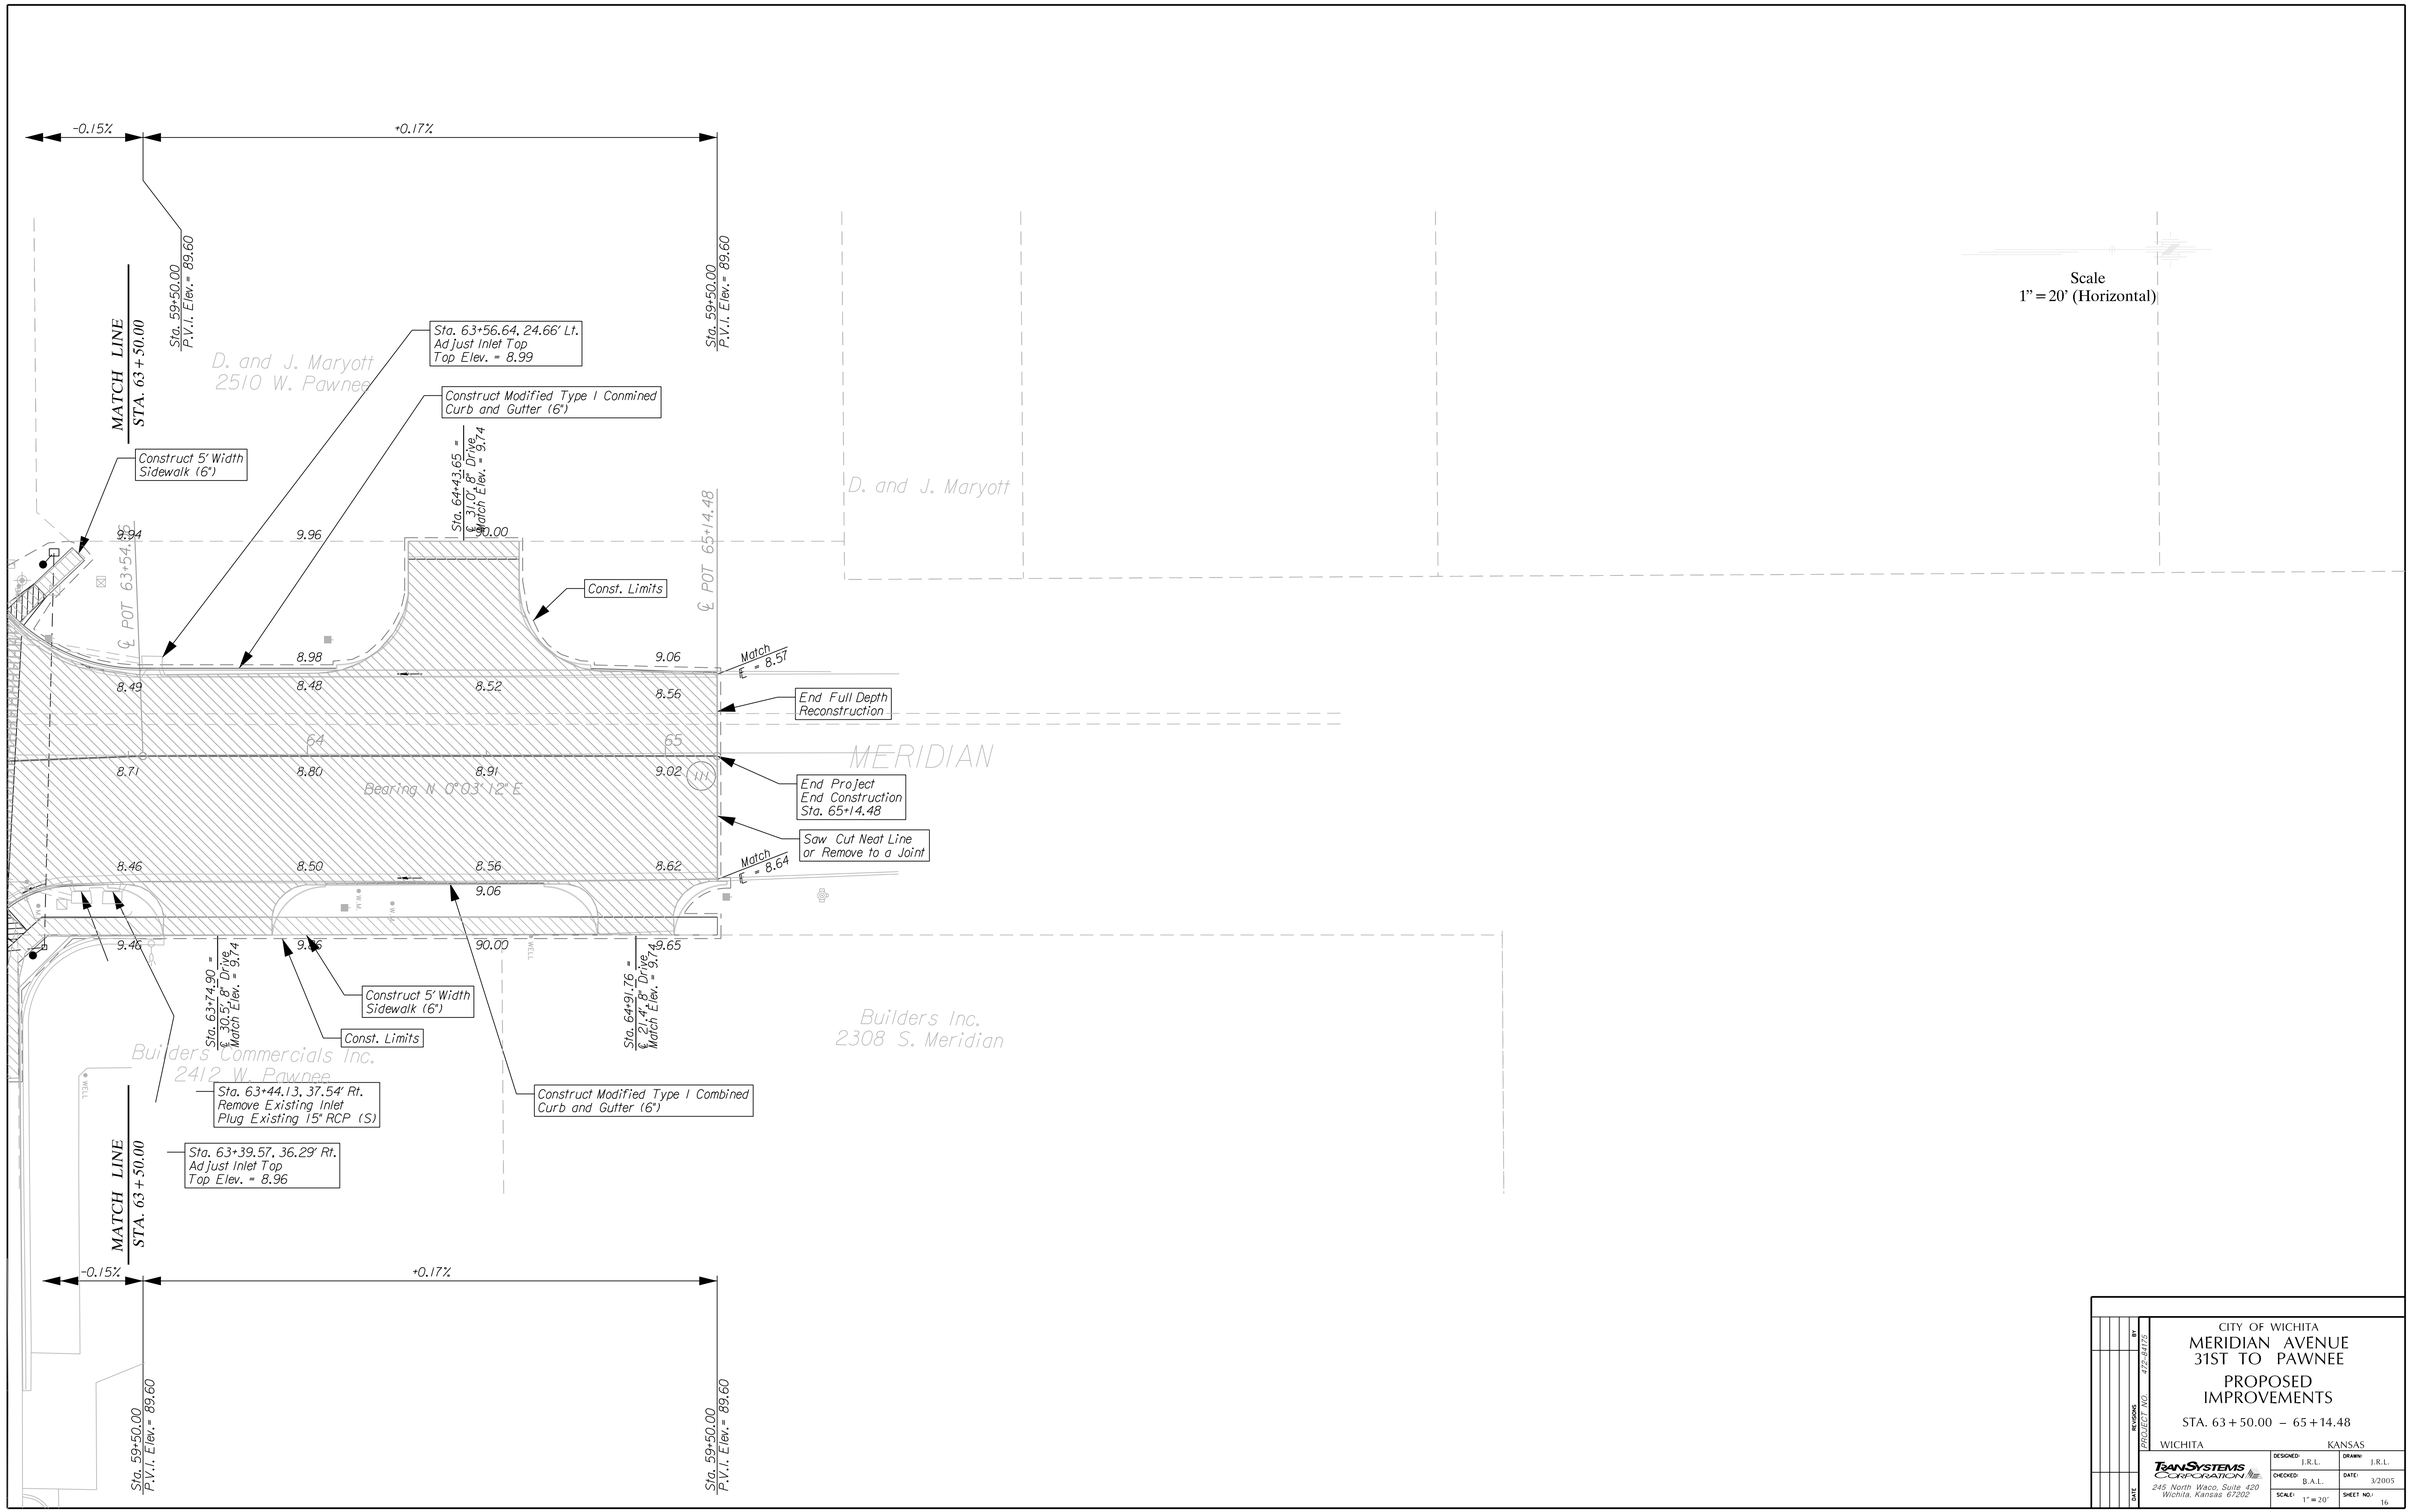

CITY OF WICHITA

MERIDIAN AVENUE
31ST TO PAWNEE

PROPOSED
IMPROVEMENTS

STA. 63+50.00 – 65+14.48

WICHITA KANSAS

TRANSYSTEMS CORPORATION	DESIGNED: J.R.L.	DRAWN: J.R.L.	
245 North Waco, Suite 420 Wichita, Kansas 67202	CHECKED: B.A.L.	DATE: 3/2005	
	SCALE: 1" = 20'	SHEET NO.: 16	

DATE | REVISION | BY

PROJECT NO. 472-84172

g:\wi031(00)5\road\rpt01.dgn