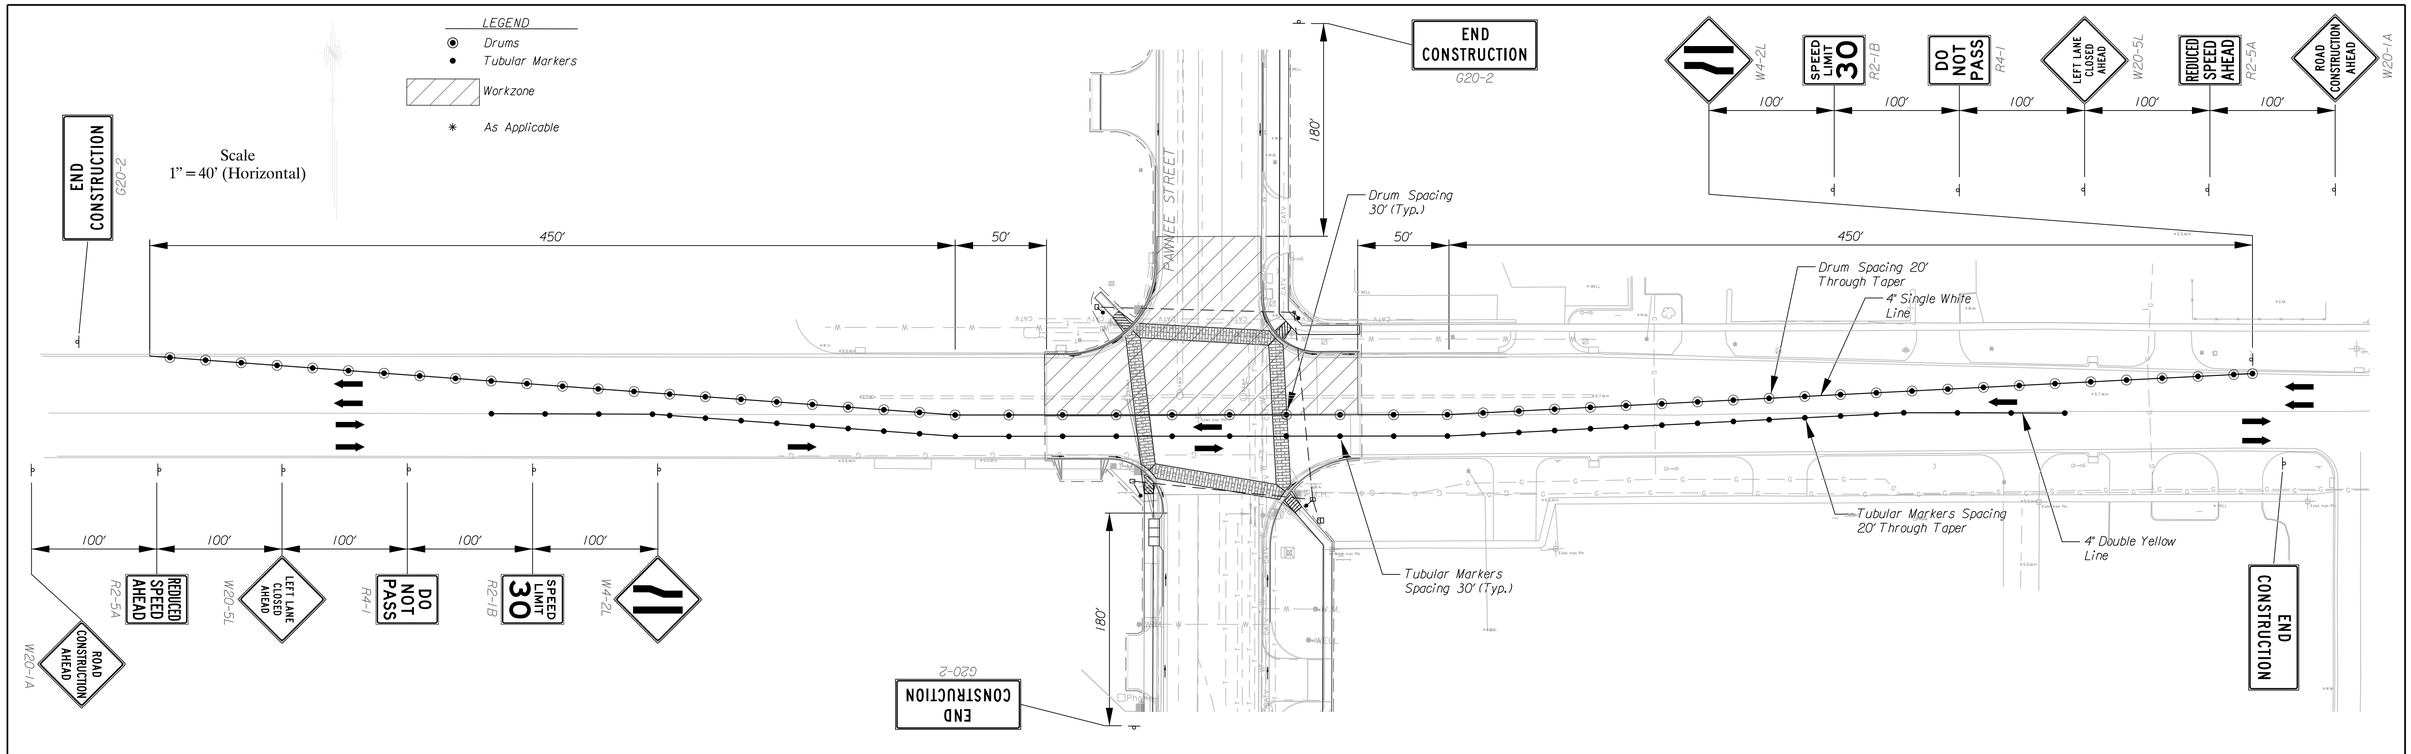

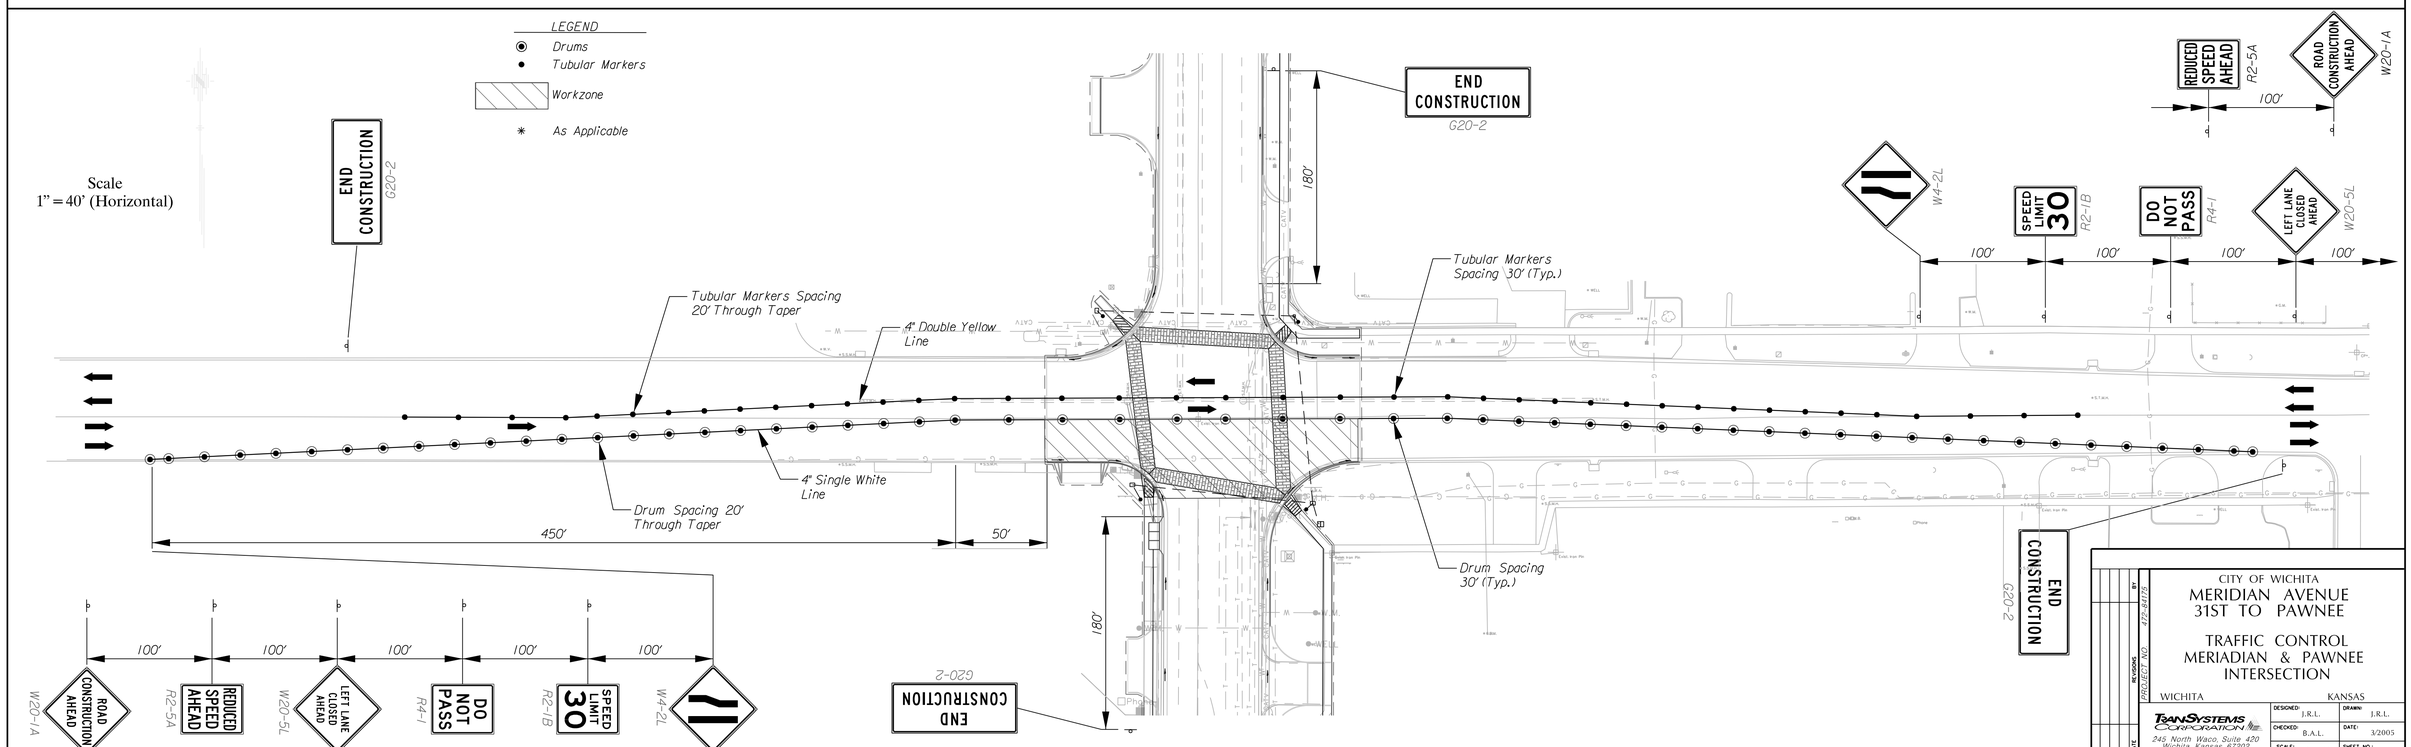

CITY OF WICHITA

MERIDIAN AVENUE
31ST TO PAWNEE

TRAFFIC CONTROL
MERIADIAN & PAWNEE
INTERSECTION

WICHITA KANSAS

PROJECT NO. 472-84176

TRANSYSTEMS CORPORATION 245 North Waco, Suite 420 Wichita, Kansas 67202	DESIGNED: J.R.L.	DRAWN: J.R.L.	
	CHECKED: B.A.L.	DATE: 3/2005	
	SCALE: 1" = 40'	SHEET NO.: 61	

DATE REVISION BY

W:\projects\0005\proof\0005\0061.dgn