STATE	PROJECT NUMBER	FISCAL YEAR	SHEET NUMBER	TOTAL SHEETS
KANSAS	87N-0251-01	2006	18	106

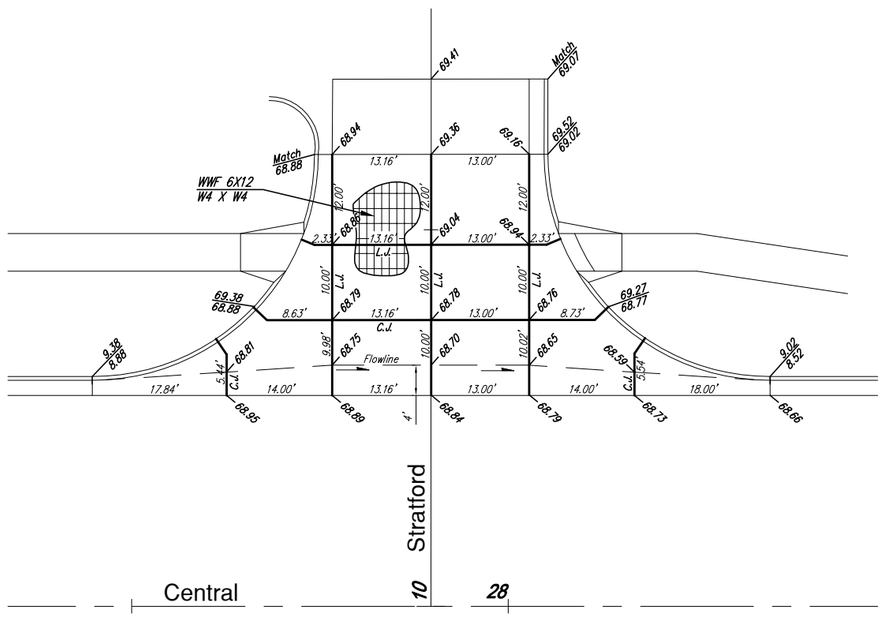

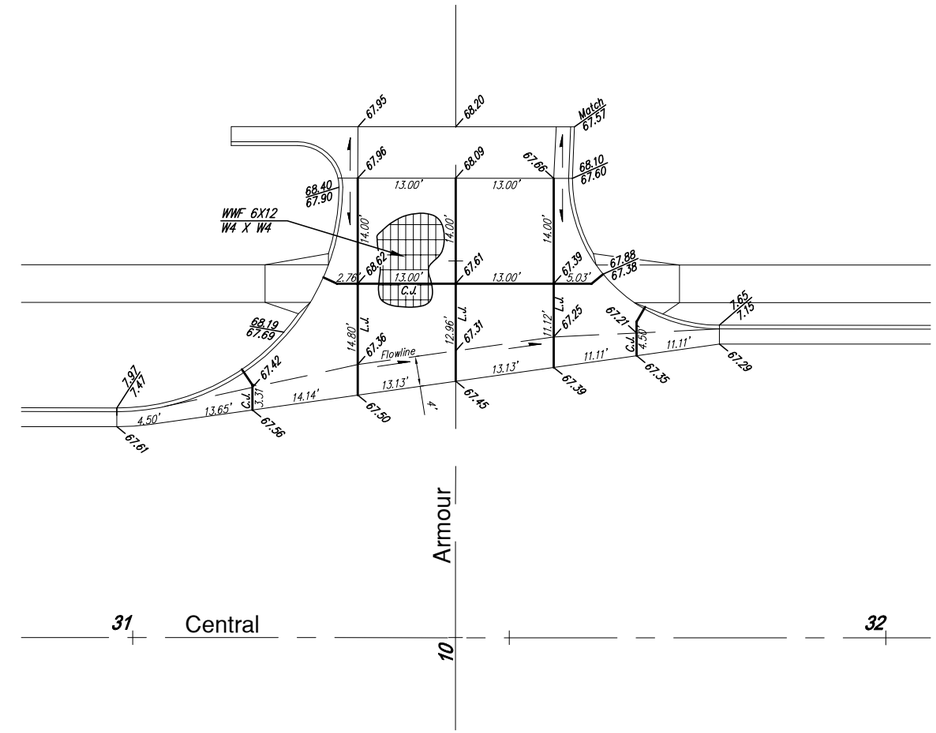

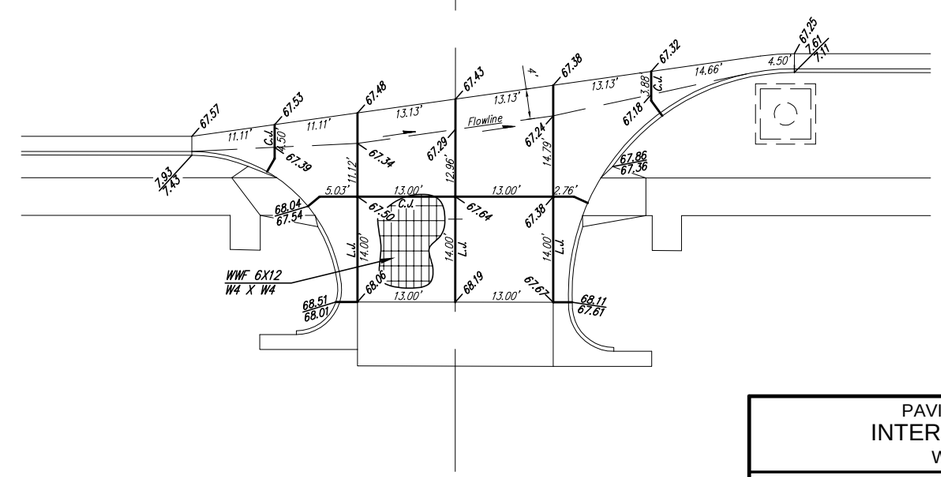

SCALE 1" = 10'
IRON = ●

PAVING IMPROVEMENTS
INTERSECTION DETAILS
WICHITA, KANSAS

Ruggles & Bohm, P.A.
Engineering, Surveying, Land Planning
924 North Main
Wichita, Kansas 67203
www.rbkansas.com
(316) 264-8008
(316) 264-4621 fax
E-mail: info@rbkansas.com

DRAWING FILE	PROJECT NUMBER
paving {SHT 1}	472-83506

DESIGN KWL
DRAWN RA
REVIEW
UTILITY
DATE July 10, 2006

RB .CB 21.5ST

SHEET 18 OF 106