FHWA REGION NO.	STATE	PROJECT NUMBER	FISCAL YEAR	SHEET NUMBER	TOTAL SHEETS
7	KANSAS			81	106

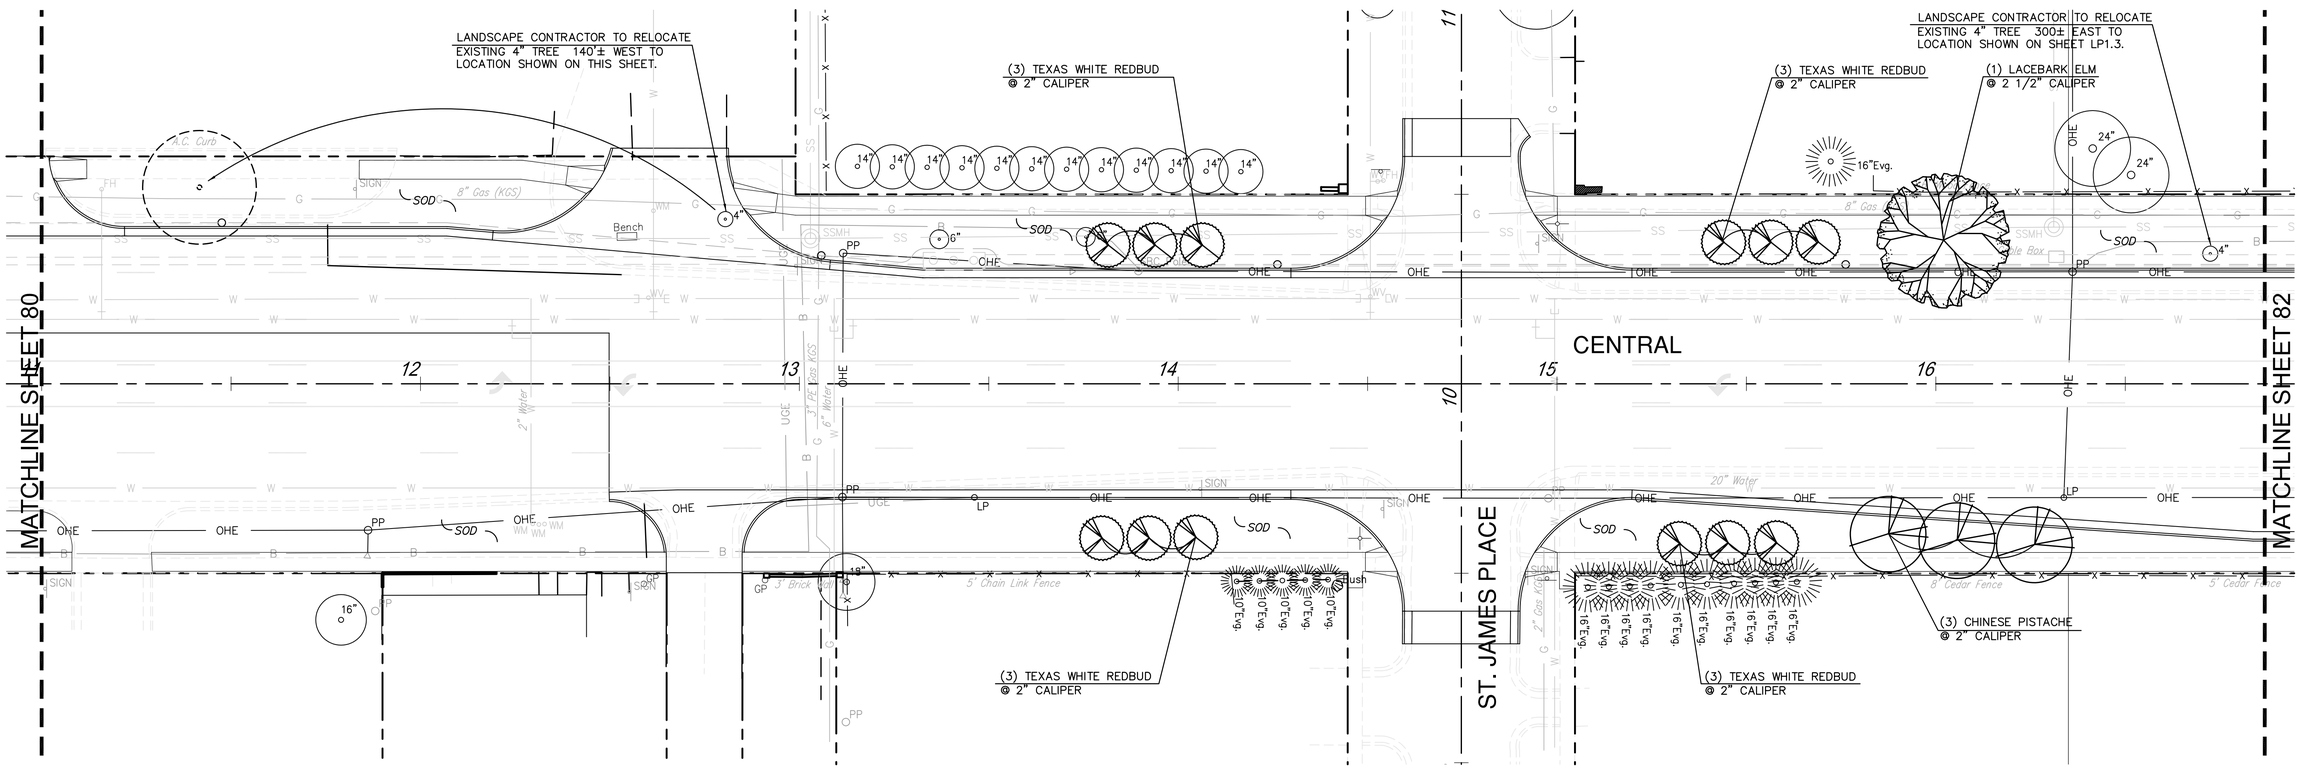

PLANTING PLAN

SCALE: 1" = 20'-0"

LAW/KINGDON, INC.
ARCHITECTS ● ENGINEERS ● PLANNERS
LANDSCAPE ARCHITECTS
345 RIVERVIEW #200, WICHITA, KS 67203
Phone (316) 268-0230 Fax: (316) 268-0205
Copyright © 2006

PAVING IMPROVEMENTS
CENTRAL AVE. WOODLAWN - ROCK
WICHITA, KANSAS

Ruggles & Bohm, P.A.
Engineering, Surveying, Land Planning
924 North Main
Wichita, Kansas 67203
www.rbkansas.com
(316) 264-8008
(316) 264-4621 fax
E-mail: info@rbkansas.com

DRAWING FILE
PROJECT NUMBER 02240

DESIGN KRS/JAB
DRAWN JAB
REVIEW KRS
UTILITY
DATE May 3, 2006

RB JOB 21361

SHEET 81 OF 106