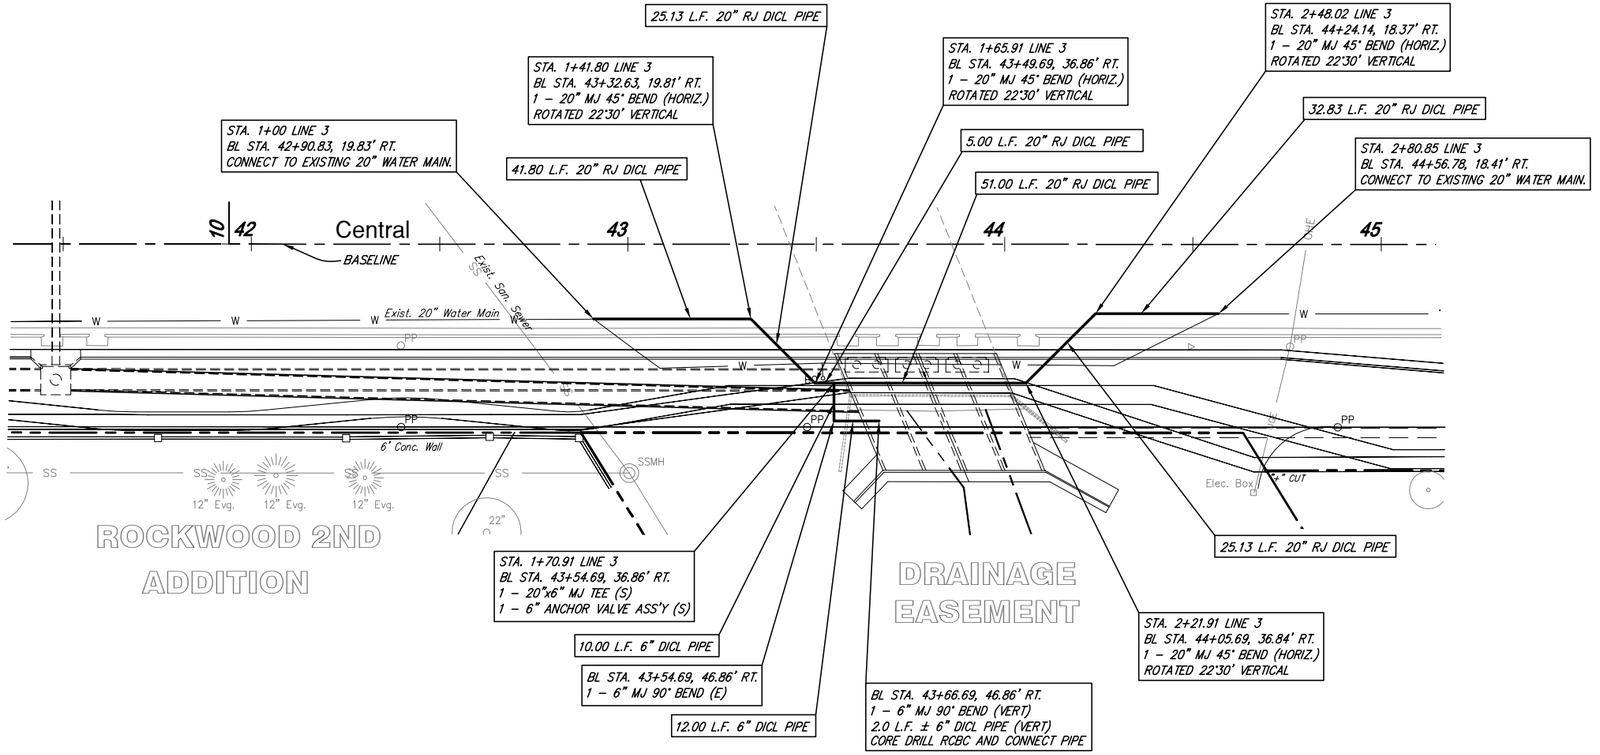


SCALE 1" = 20'
IRON = ●

NOTES:

EXISTING WATER MAIN BETWEEN CONNECTION POINTS IS TO BE REMOVED PRIOR TO CONSTRUCTION OF BOX CULVERT. EXISTING LINE TO BE CAPPED AND BLOCKED UNTIL CONSTRUCTION OF BOX IS COMPLETE.

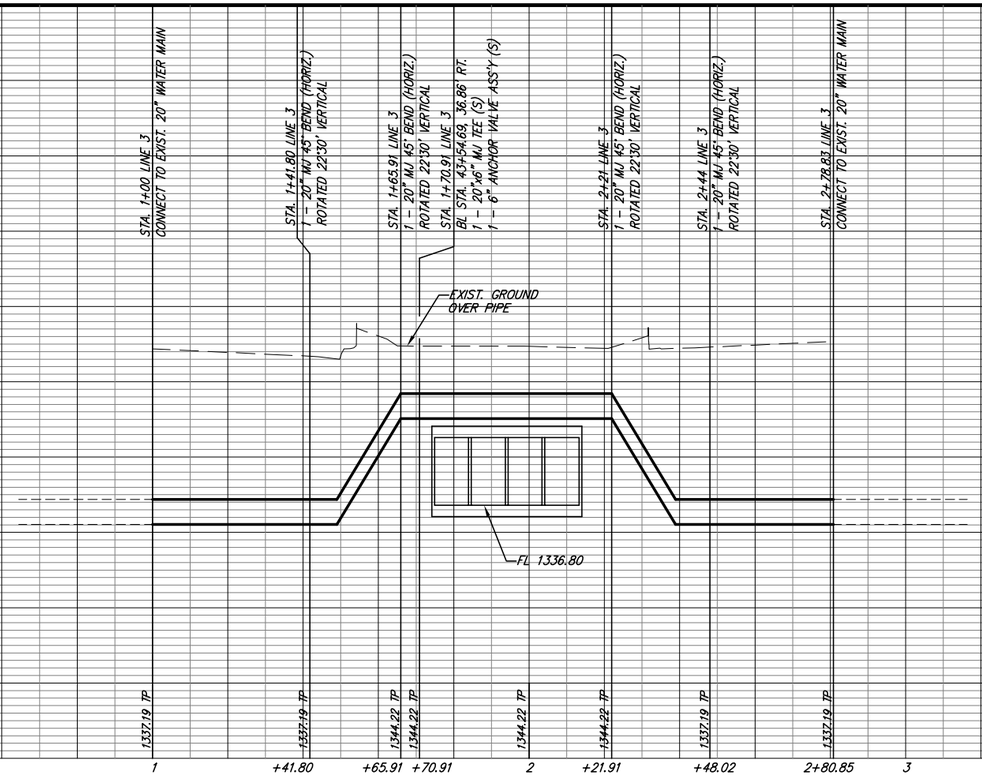


CENTRAL - WOODLAWN TO ROCK
20" Water Main Replacement
WICHITA, KANSAS

PROJECT NUMBER 448-89893
DRAWING FILE water [sheet 12]
DESIGN KWL
DRAWN TEB
DATE July 11, 2006
UTILITY
REVISED
REVIEW

RB JOB 2136W
SHEET W12 OF W15

Ruggles & Bohm, P.A.
Engineering, Surveying, Land Planning
924 North Main
Wichita, Kansas 67203
www.rbkansas.com
(316) 264-8008
(316) 264-4621 fax
E-mail: info@rbkansas.com