STATE	PROJECT NO.	YEAR	SHEET NO.	TOTAL SHEETS
KANSAS	54–87 K–8258–09	2005	6	54

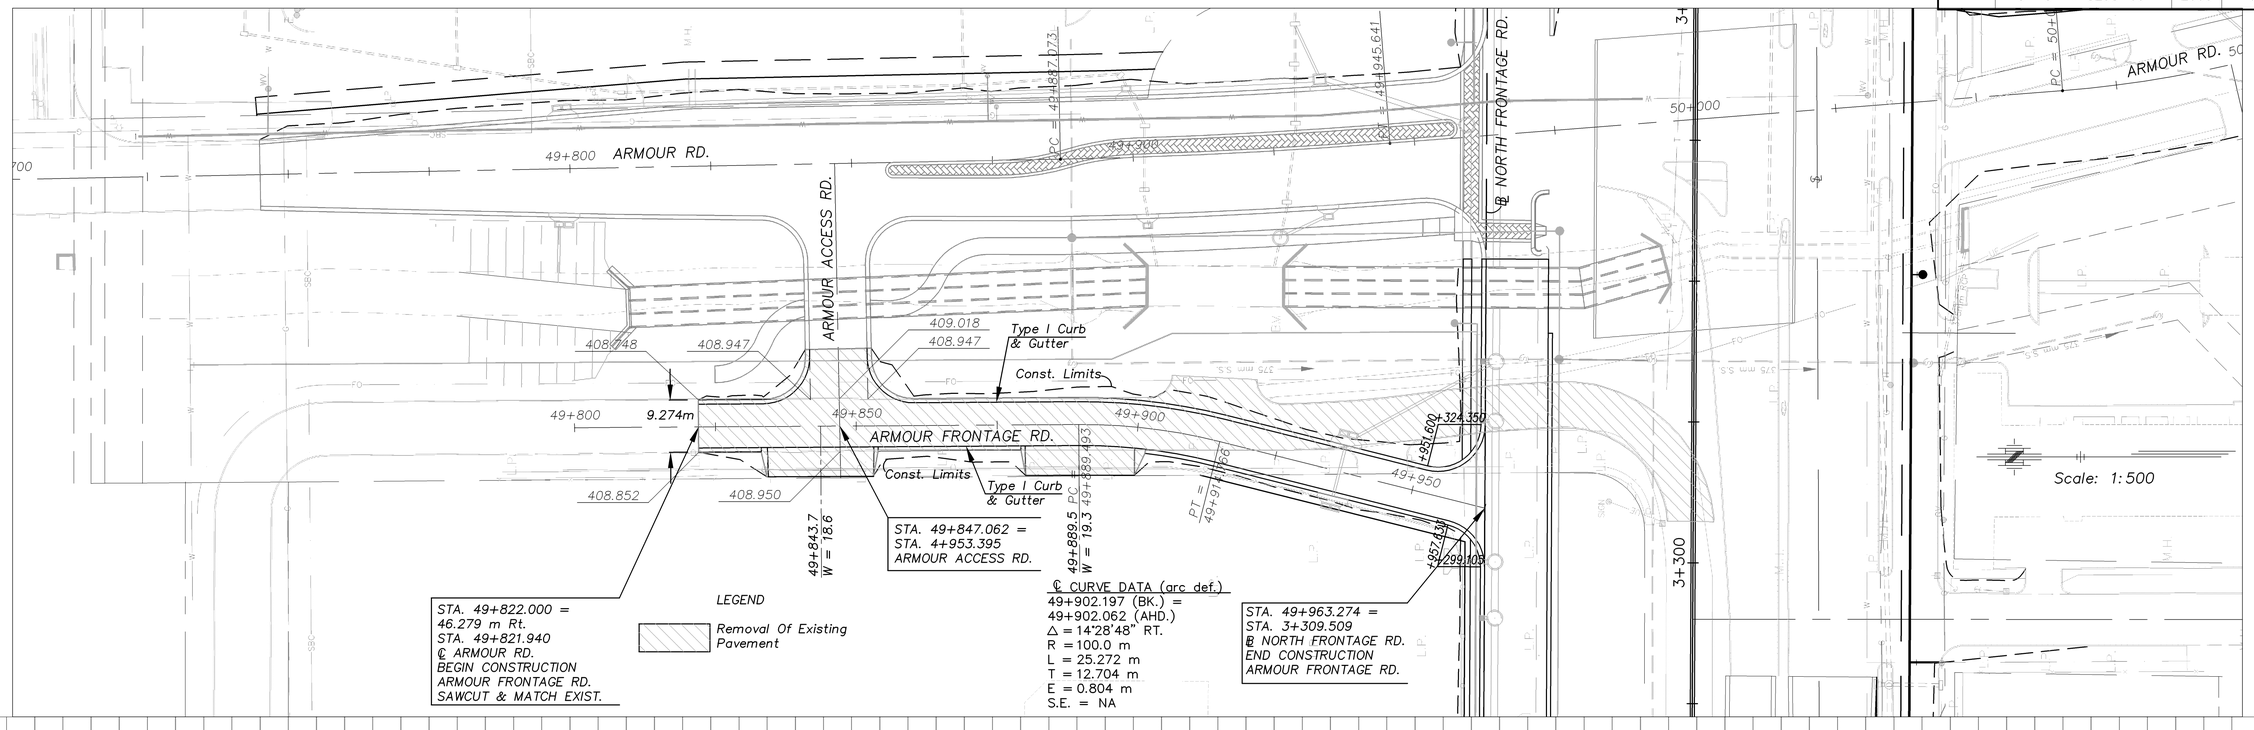

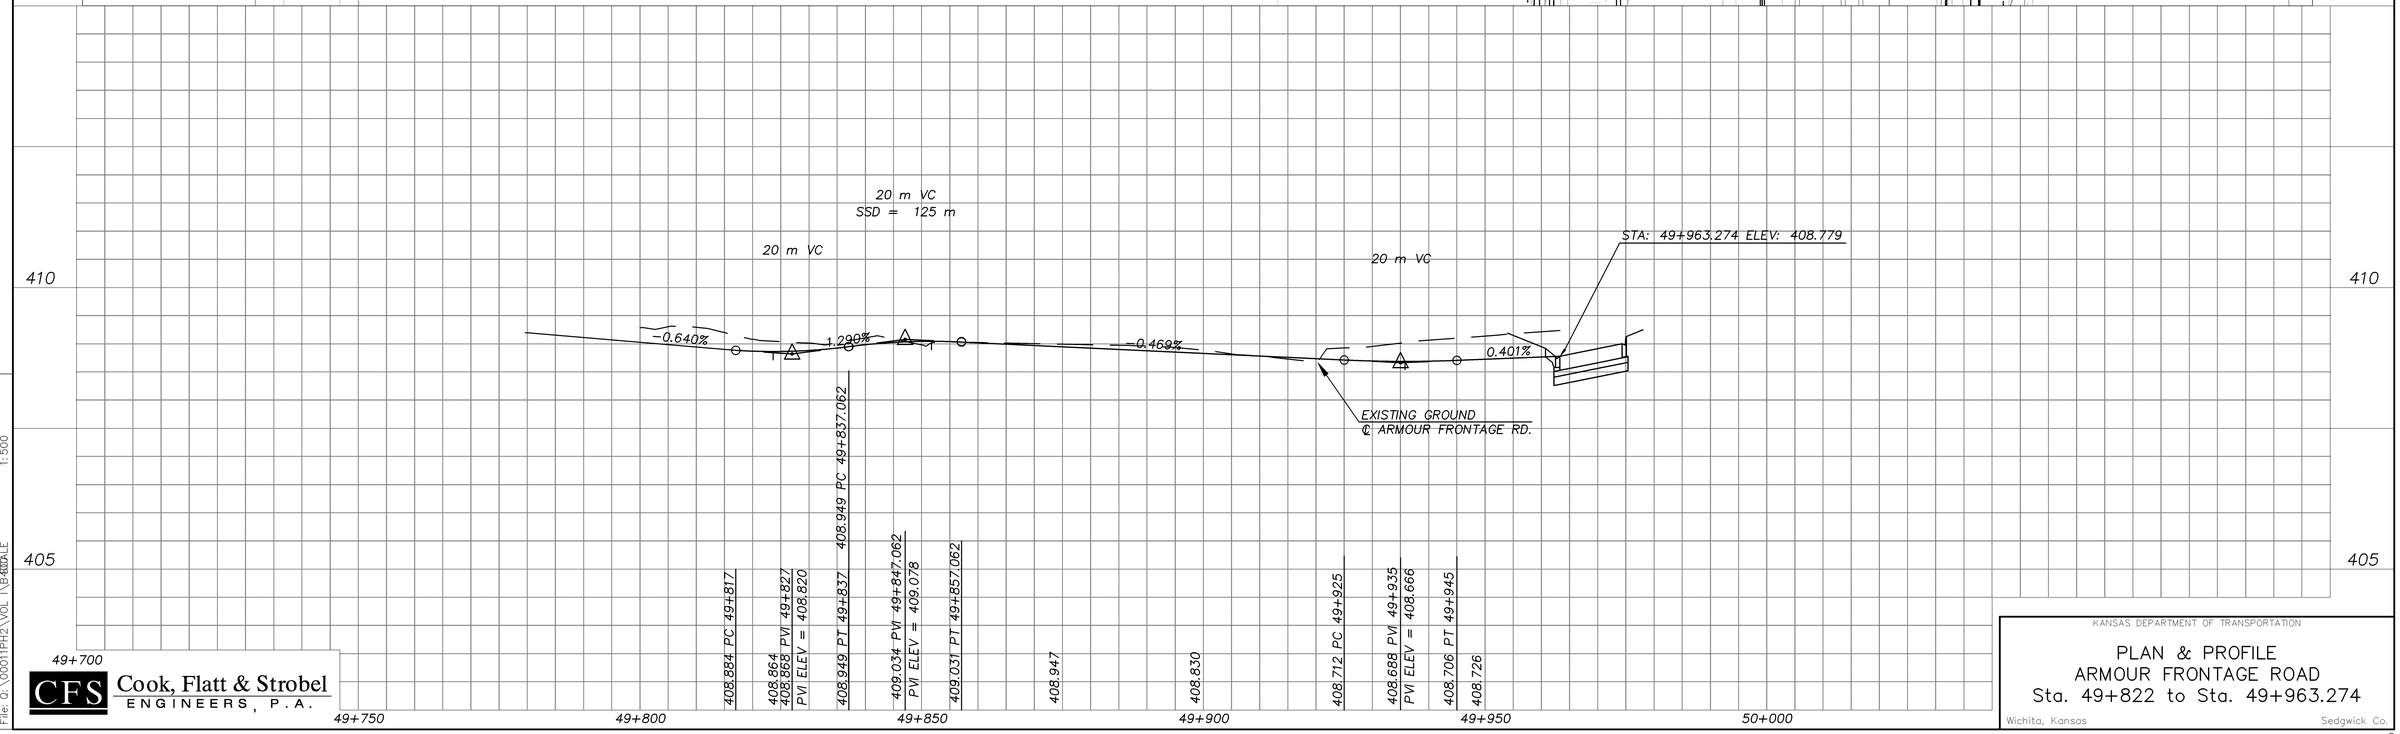

Cook, Flatt & Strobel ENGINEERS, P.A.

KANSAS DEPARTMENT OF TRANSPORTATION

PLAN & PROFILE
ARMOUR FRONTAGE ROAD
Sta. 49+822 to Sta. 49+963.274

Wichita, Kansas — Sedgwick Co.

DATE	BY	REFERENCE NOTED	REFERENCE CHECKED

Drawn by: | Plotted: | File: Q:\00011PH2\VOL 1\B400ALE | 1:500

J:\00011ph2\North Frontage At Rusty Eck\06 PP ARM FR RD.dwg 1/10/2006 10:38:00 AM CST