STATE	PROJECT NO.	YEAR	SHEET NO.	TOTAL SHEETS
KANSAS	54–87 K–8258–09	2005	10	54

SCALE: 1:200

K.J. — Longitudinal Key Joint (No Tie Bar)

Longitudinal Joint (With Tie Bar)

Contraction Joint

Contraction Joints at 5 m Spacing Typical

NOTE:
ALL CONTRACTION JOINT SPACING IN CURVES IS MEASURED AT CENTERLINE. CONTRACTION JOINT SPACING IN FRONTAGE ROADS AND RAMPS IS MEASURED AT BASELINE. CONTRACTION JOINTS ARE RADIAL TO CURVE UNLESS OTHERWISE NOTED.

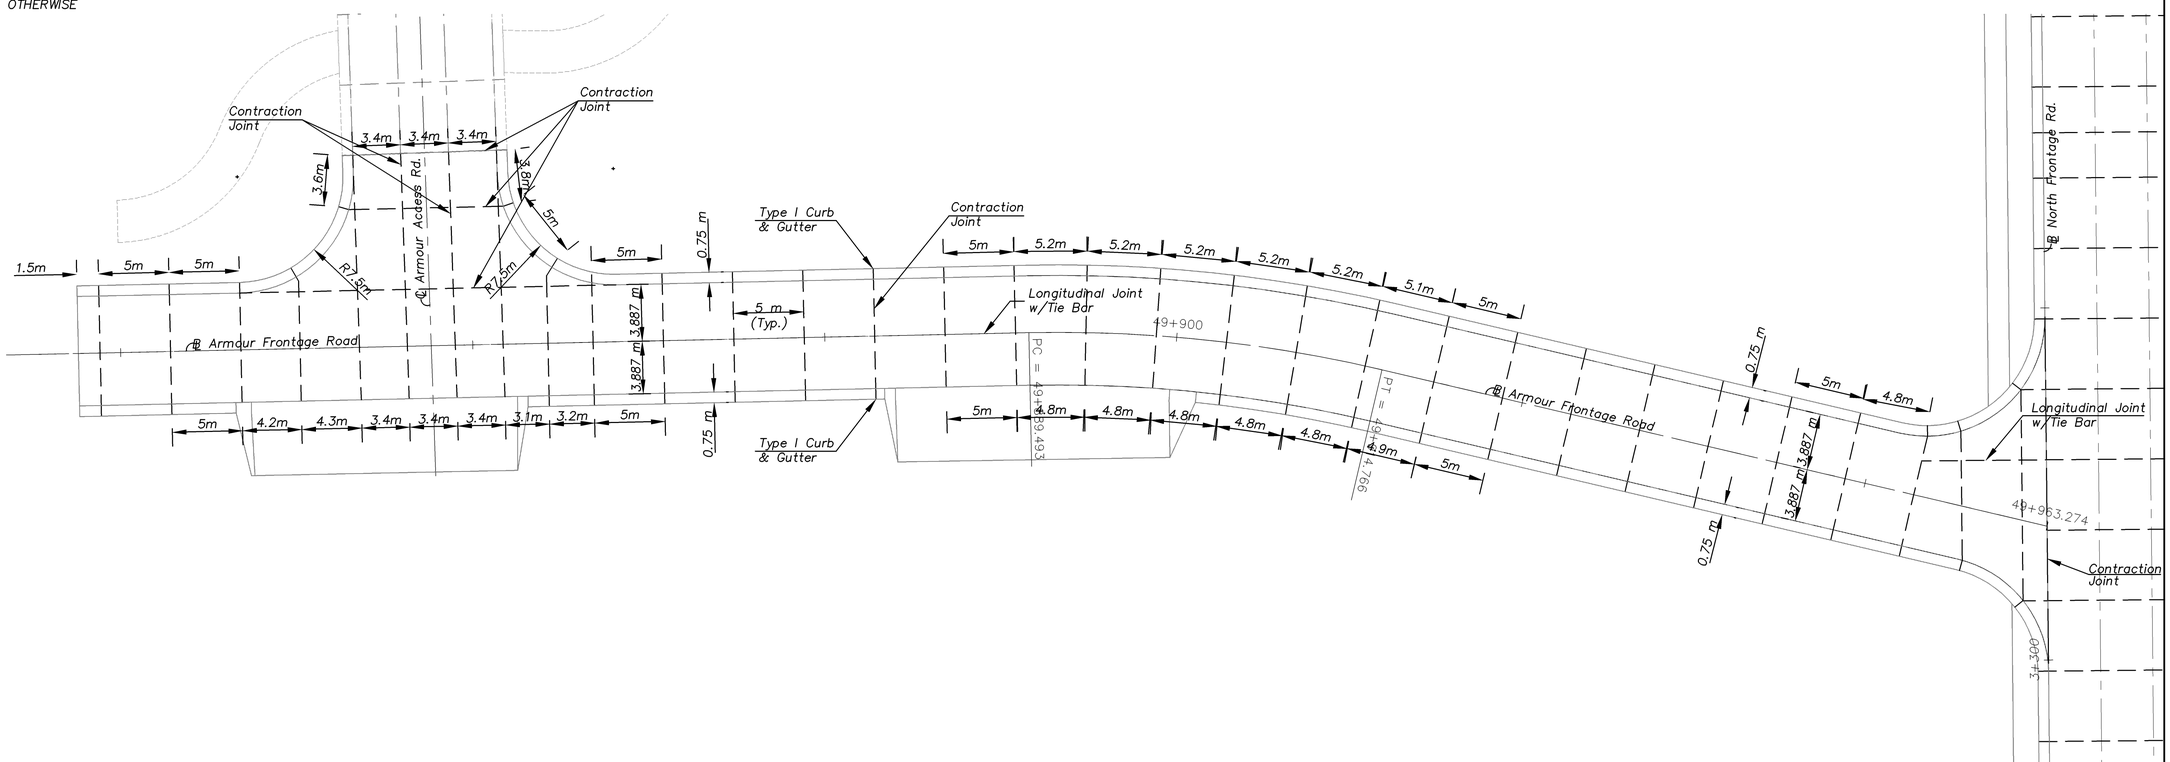

DATE	BY

REFERENCE NOTED
REFERENCE CHECKED

Drawn by:
Plotted:
File: D101.plt
SCALE

CFS Cook, Flatt & Strobel ENGINEERS, P.A.

KANSAS DEPARTMENT OF TRANSPORTATION

PLAN
ARMOUR FRONTAGE ROAD
STA. 49+822.000 TO STA. 49+963.274

J:\00011ph2\North Frontage At Rusty Eck\10 pavingdetails.dwg 1/10/2006 2:47:47 PM CST