STATE	PROJECT NO.	YEAR	SHEET NO.	TOTAL SHEETS
KANSAS	54-87 K-8258-09	2005	50	54

REFER TO STD. TE710SI FOR ADDITIONAL INFORMATION ON TRAFFIC CONTROL SIGNS AND SIGN SPACING.
REFER TO STD. TE702SI FOR INFORMATION ON TAPERS AND CHANNELIZING DEVICES.
REFER TO STD. TE700SI FOR LENGTH OF BUFFER SPACE.

NOTE: NO TRAFFIC CONTROL IS REQUIRED IF THE WORK AREA IS LOCATED OUTSIDE OF THE CLEAR ZONE.

FOR OPERATIONS OF 60 MINUTES OR LESS, ALL SIGNS AND CHANNELIZING DEVICES MAY BE ELIMINATED IF A VEHICLE WITH AN ACTIVATED FLASHING OR REVOLVING YELLOW LIGHT IS USED.

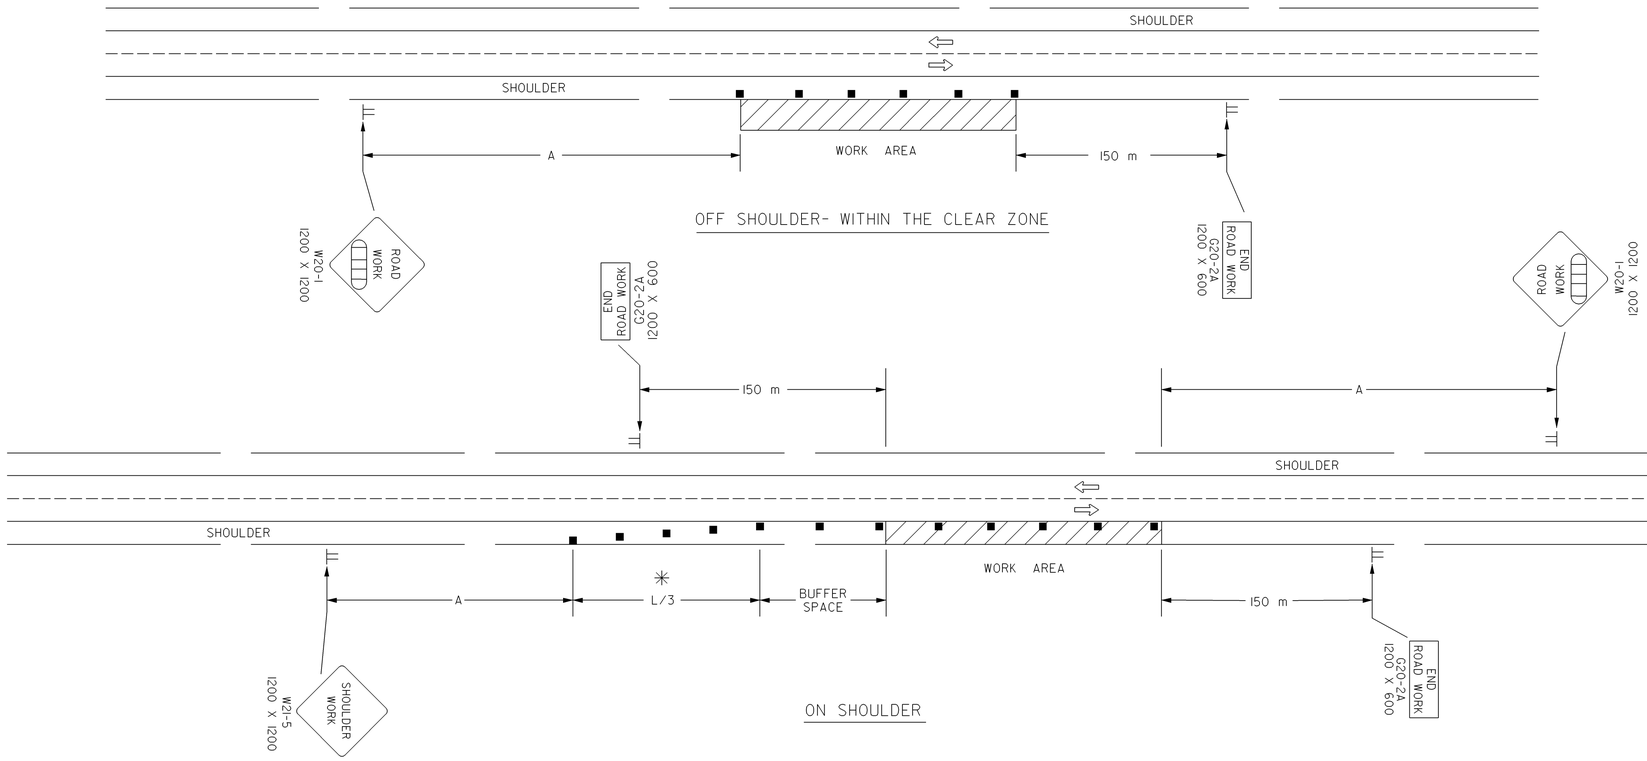

OFF SHOULDER- WITHIN THE CLEAR ZONE

ON SHOULDER

WHEN CONCRETE SAFETY BARRIER IS USED, CHANNELIZING DEVICES ARE NOT NEEDED ALONG THE TANGENT BARRIER SECTION.

■ Channelizing Device
AHEAD, 1500 FT OR 1 MILE

✳ OMIT TAPER IF PAVED SHOULDER IS LESS THAN 2.4 METERS WIDE.

NO.	DATE	REVISIONS	BY	APP'D
3				
2				
1	9-26-02	REMOVED G20-1 SIGNS	M.H.	S.A.B.

KANSAS DEPARTMENT OF TRANSPORTATION

TYPICAL TRAFFIC CONTROL WORK ON OR NEAR THE SHOULDER UNDIVIDED HIGHWAY (2 OR 4 LANE)

TE720SI 9/1/00

FHWA APPROVAL	9-30-02	APP'D Michael P. McKenna	
DESIGNED L.E.R.	DETAILED B.A.H.	QUANTITIES	TRACED
DESIGN CK.	DETAIL CK.	QUAN. CK.	TRACE CK.

Plotted By : @@USERNAME@@ Thacher Bldg.,4th Floor
Plot File : @@@@@@@@@@DGNSPEC@@@@@@@@@@
Plot Date : @@@@SYSTIME@@@@@