Control Point #1
1. Pin Set
2. ℄ Sta. 9+950.574, 4.896 Lt.
3. N 3061.622, E 499.124

P.O.T. ℄ Sta. 9+978.940
1. Iron Pin Set
2. N 3057.161, E 527.562

Sta. 10+000 Construct
Br. No. 53040087WDC150
13.5–18–13.5 R.C. Haunched Slab Spans
13° Skew Lt, 9.8 m Roadway,
with 1.8 m Walkway, Lt. & Rt.

Sta. 10+002.3 Remove
Br. No. 53040087WDC150
29.26 m 3 Span Concrete Bridge
9.3 m Roadway with
2.3 m Walkway, Lt. & Rt.

P.O.T. ℄ Sta. 10+025.936
1. Thimble Set
2. N 3057.881, E 574.554

Control Point #2
1. Pin Set
2. ℄ Sta. 10+078.703, 6.772 Lt.
3. N 3065.462, E 627.209

STATE	PROJECT NO.	YEAR	SHEET NO.	TOTAL SHEETS
KANSAS	87 N–0187–01	2006	14	47

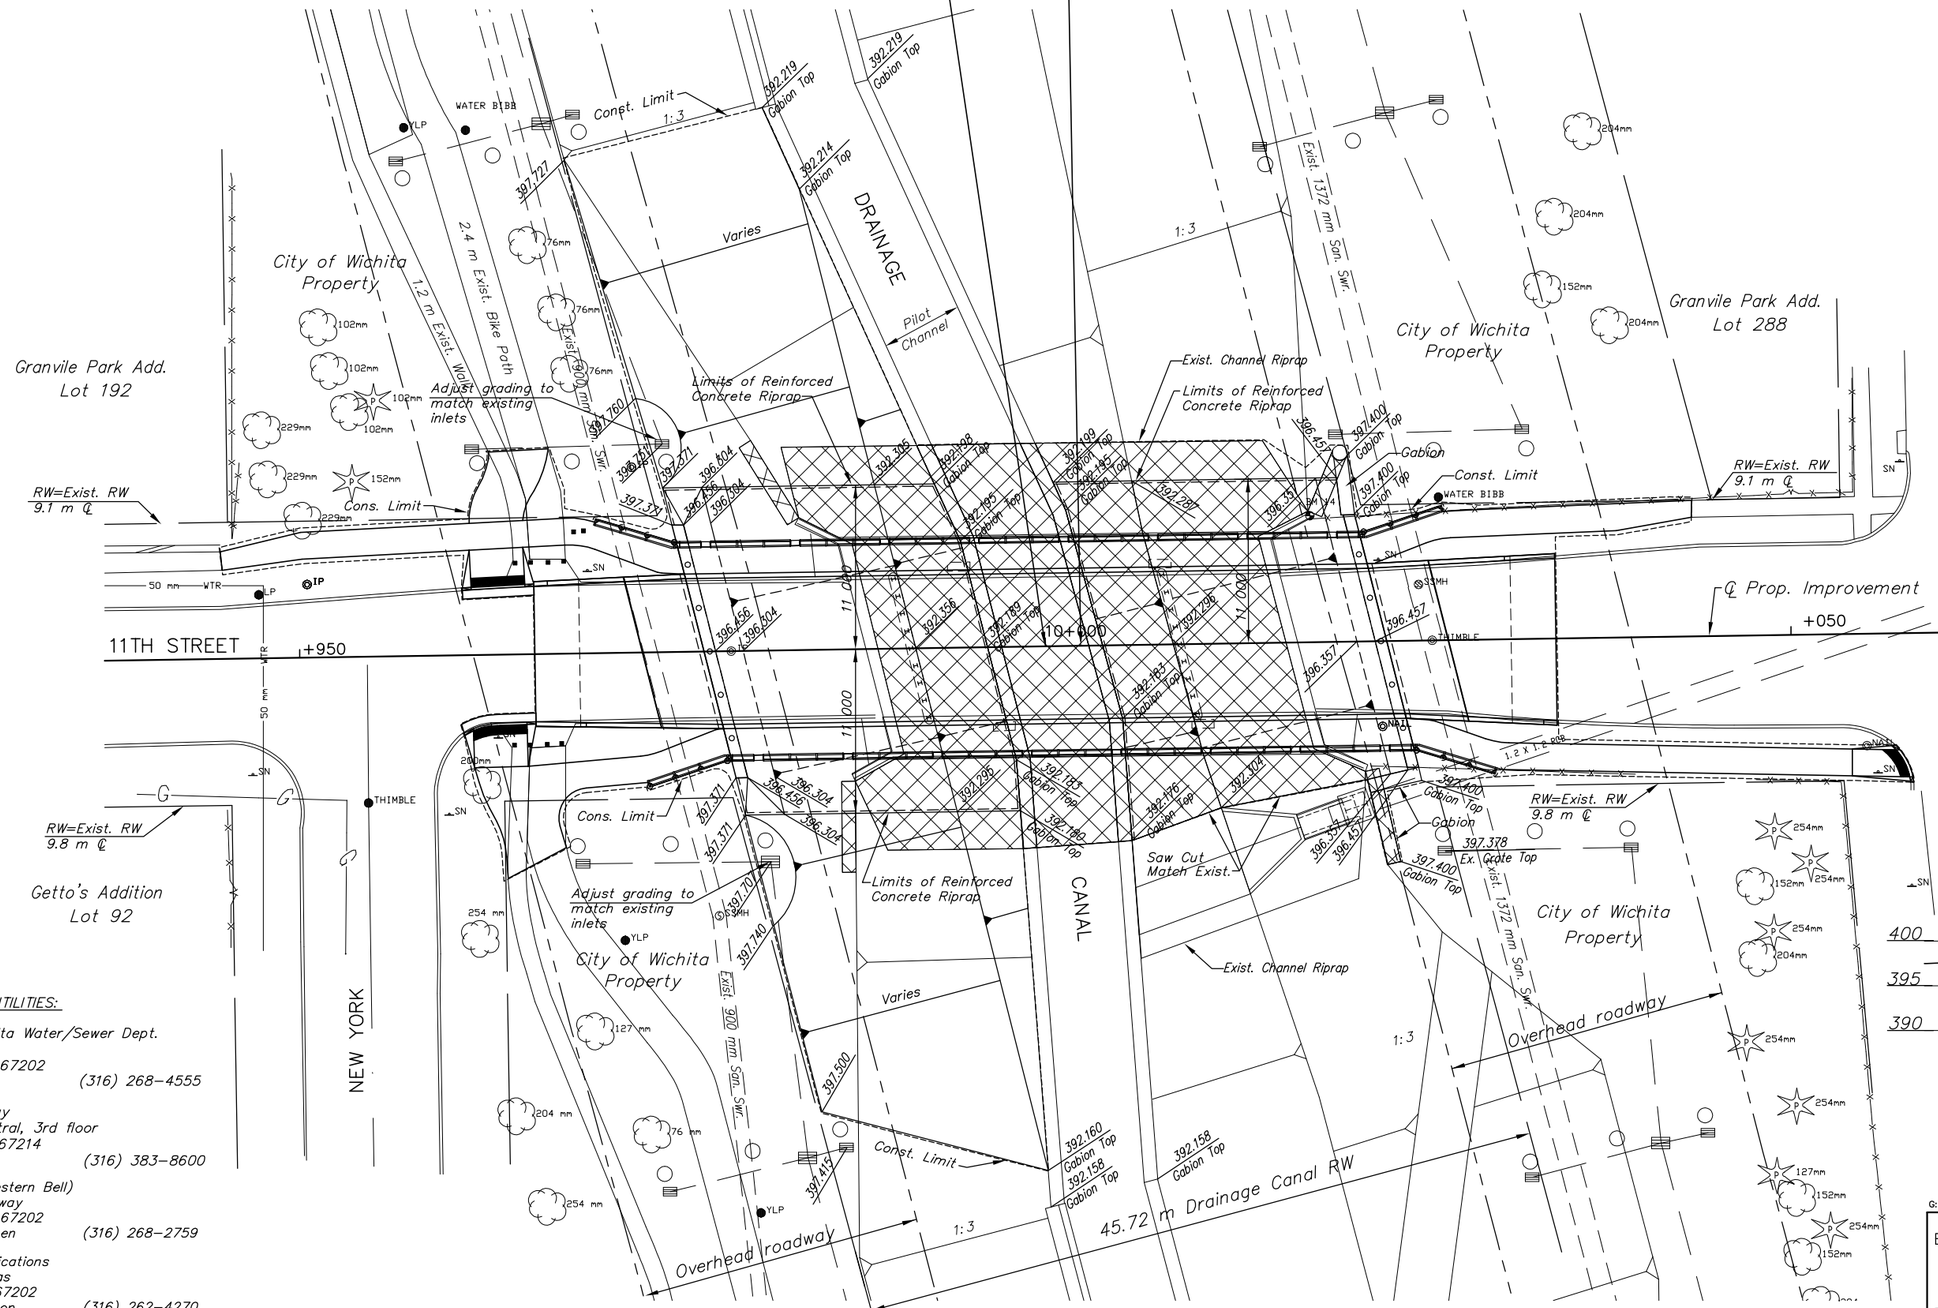

Legend

Concrete riprap, gabion and reno mattress removal (Subsidiary to "Rock Excavation")

SCALE = 1:200

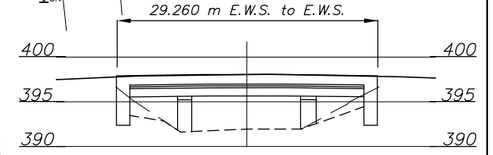

Total Waterway = 90.1 m2

EXISTING BRIDGE OPENING

9.3 m Roadway
2.3 m Walkway Lt. & Rt.

NE 1/4, SEC. 16, T27S, R1E

UTILITIES:

City of Wichita Water/Sewer Dept.
455 N. Main
Wichita, Ks. 67202
Bill Perkins (316) 268–4555

Westar Energy
1900 E. Central, 3rd floor
Wichita, Ks. 67214
Miles Capps (316) 383–8600

SBC (Southwestern Bell)
154 N. Broadway
Wichita, Ks. 67202
James C. Toben (316) 268–2759

Cox Communications
801 E. Douglas
Wichita, Ks. 67202
Marc Henderson (316) 262–4270

Kansas Gas Service
1021 E. 26th St. N.
Wichita, Ks. 67219
James Coe (316) 832–3121

G:\CIVIL\98169\05693\PP\05693CON.DWG 2/15/2006 9:51:32 AM CST

KANSAS DEPARTMENT OF TRANSPORTATION
BR. NO. 53040087WDC150 STA. 10+00.00

CONTOUR MAP

PROJECT NO. 87 N–0187–01 SEDGWICK CO.

M K E C ENGINEERING CONSULTANTS, INC.
WICHITA, KANSAS

DESIGNED BY:	KJS	CHECKED BY:	KJS
DRAWN BY:	DPG/JSB	DATE: DEC. 2005	SHEET 14 OF 47