FHWA REGION NO.	STATE	PROJECT NO.	FISCAL YEAR	SHEET NO.	TOTAL SHEETS
7	KANSAS	87 N-0346-01	2006	93	146

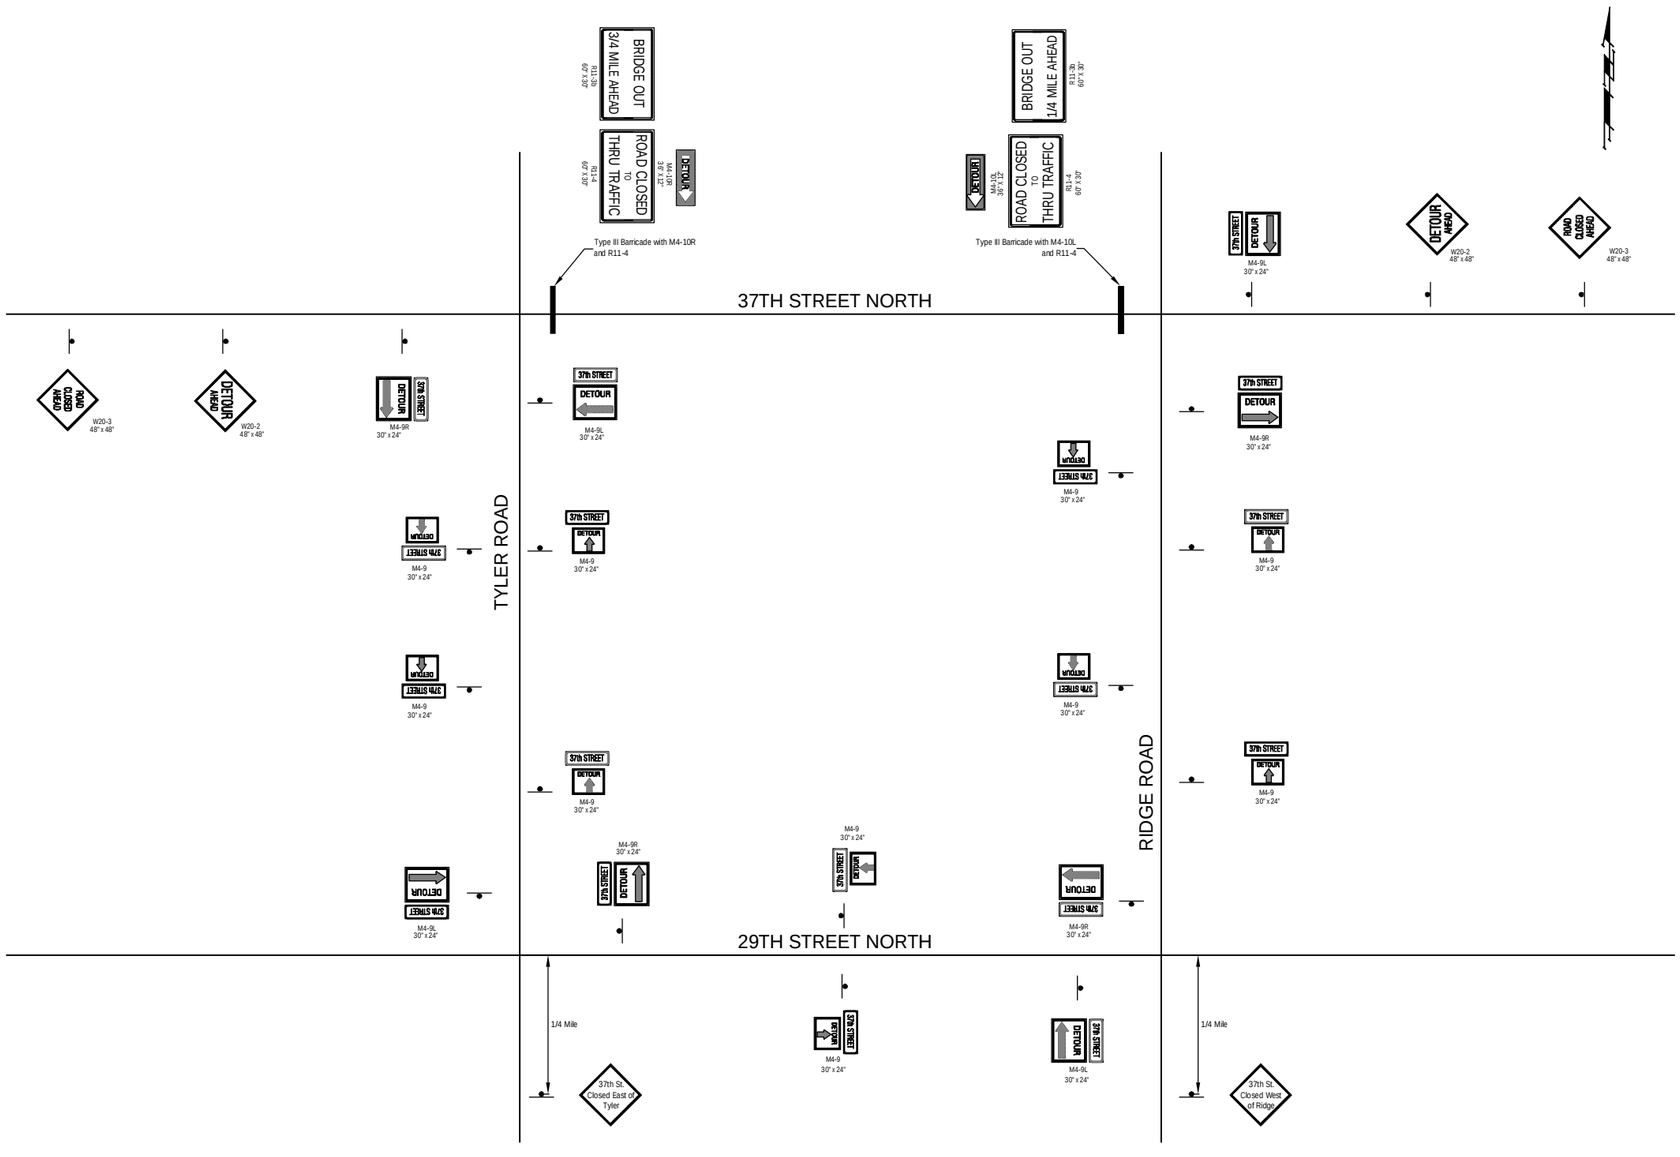

Contractor shall provide, erect, and maintain traffic control devices in accordance with the Manual on Uniform Traffic Control Devices (M.U.T.C.D) as shown on the Traffic Control plans and subject to the Engineer's approval.

Drawing File: F:\\37th Pave\Traffic\ConSeq Base.dwg {Detour}

July 2006

Design: TPV Drawn: TPV Approved: TPV	**Project No.** 0401-E791 CAPITAL IMPROVEMENT PROJECT	Baughman Company , P.A. 315 Ellis St. Wichita, KS 67211 P 316-262-7271 F 316-262-0149 ENGINEERING | SURVEYING | PLANNING | LANDSCAPE ARCHITECTURE	SHEET 93 OF 146
9 1 None	37th STREET NORTH DETOUR PLAN 37TH STREET NORTH - TYLER ROAD to RIDGE ROAD		