| STATE | PROJECT NO. | YEAR | SHEET NO. | TOTAL SHEETS |
|---|---|---|---|---|
| KANSAS | 472-84071 | 2005 | R8.15 | |

| DATE | BY |
|---|---|
| | |

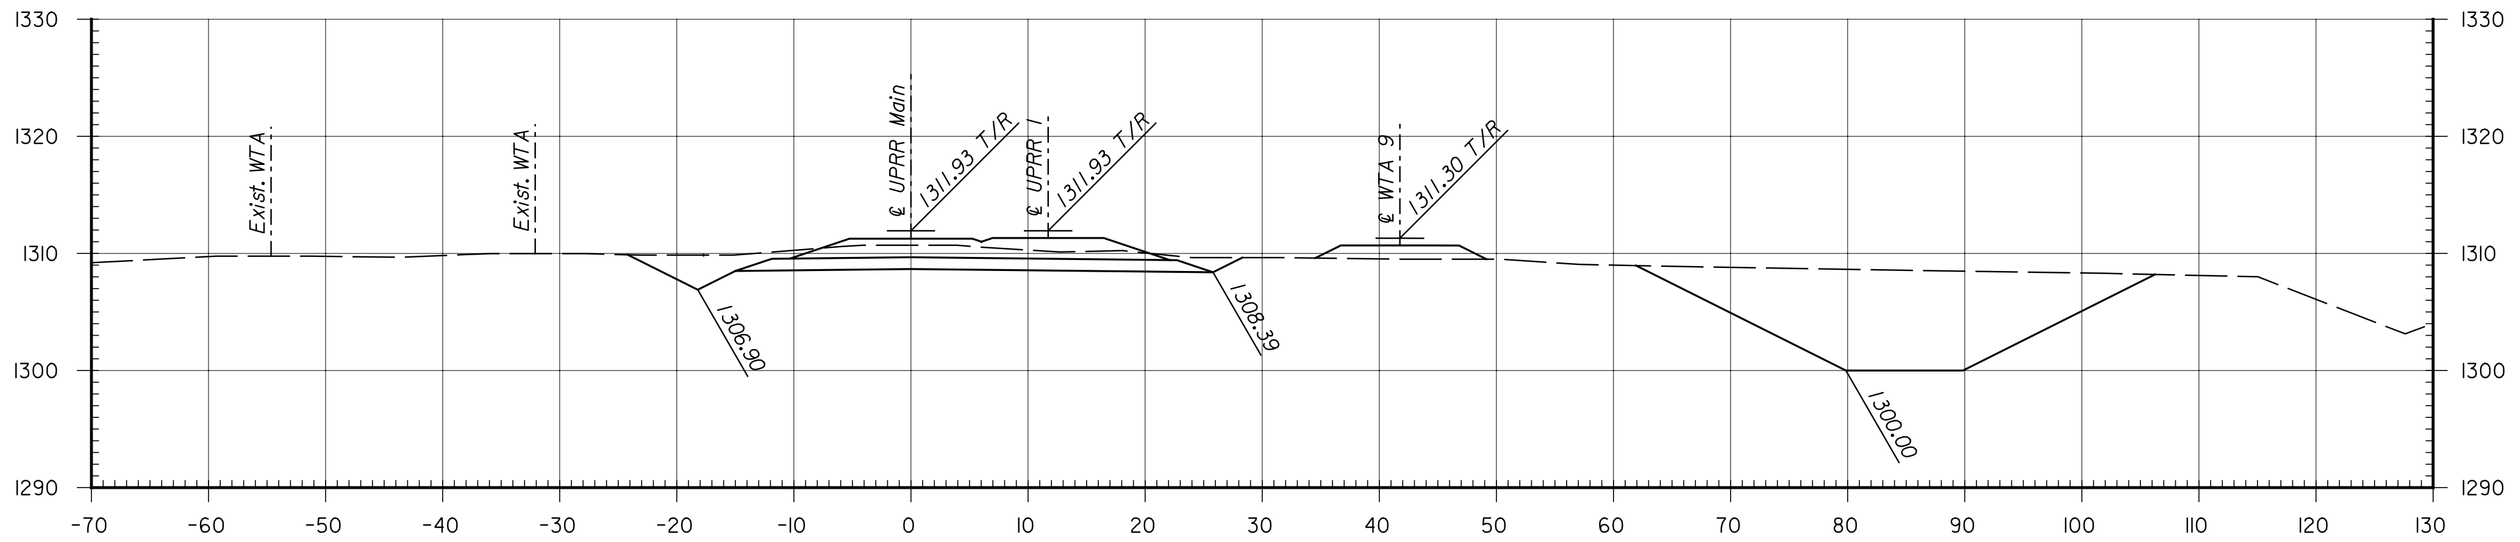


35+00

Area Cut : 321.56

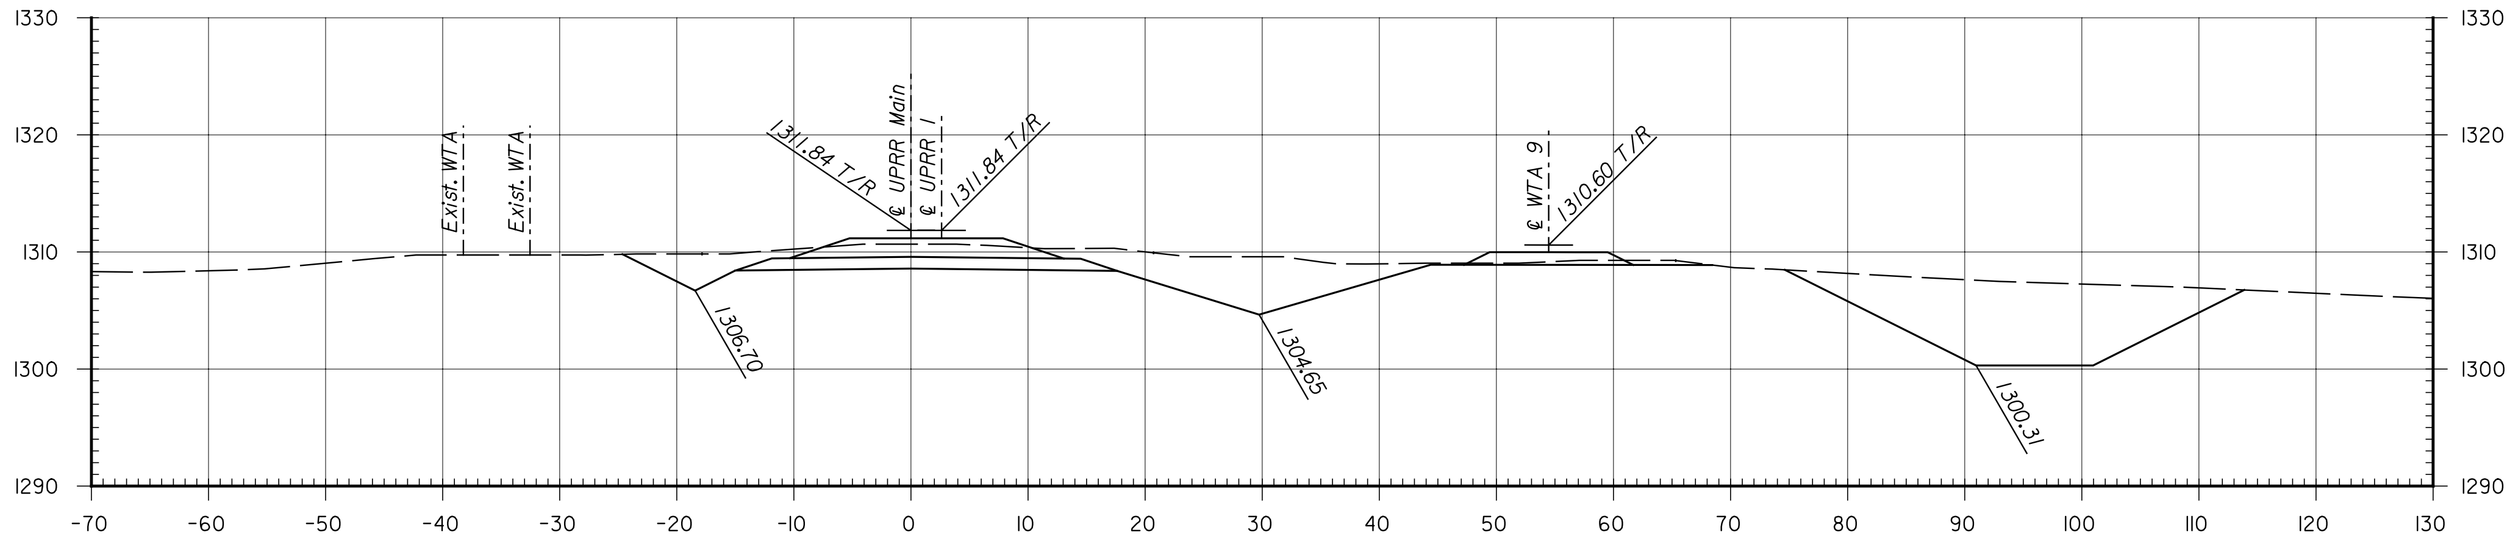


34+00

Area Cut : 336.57

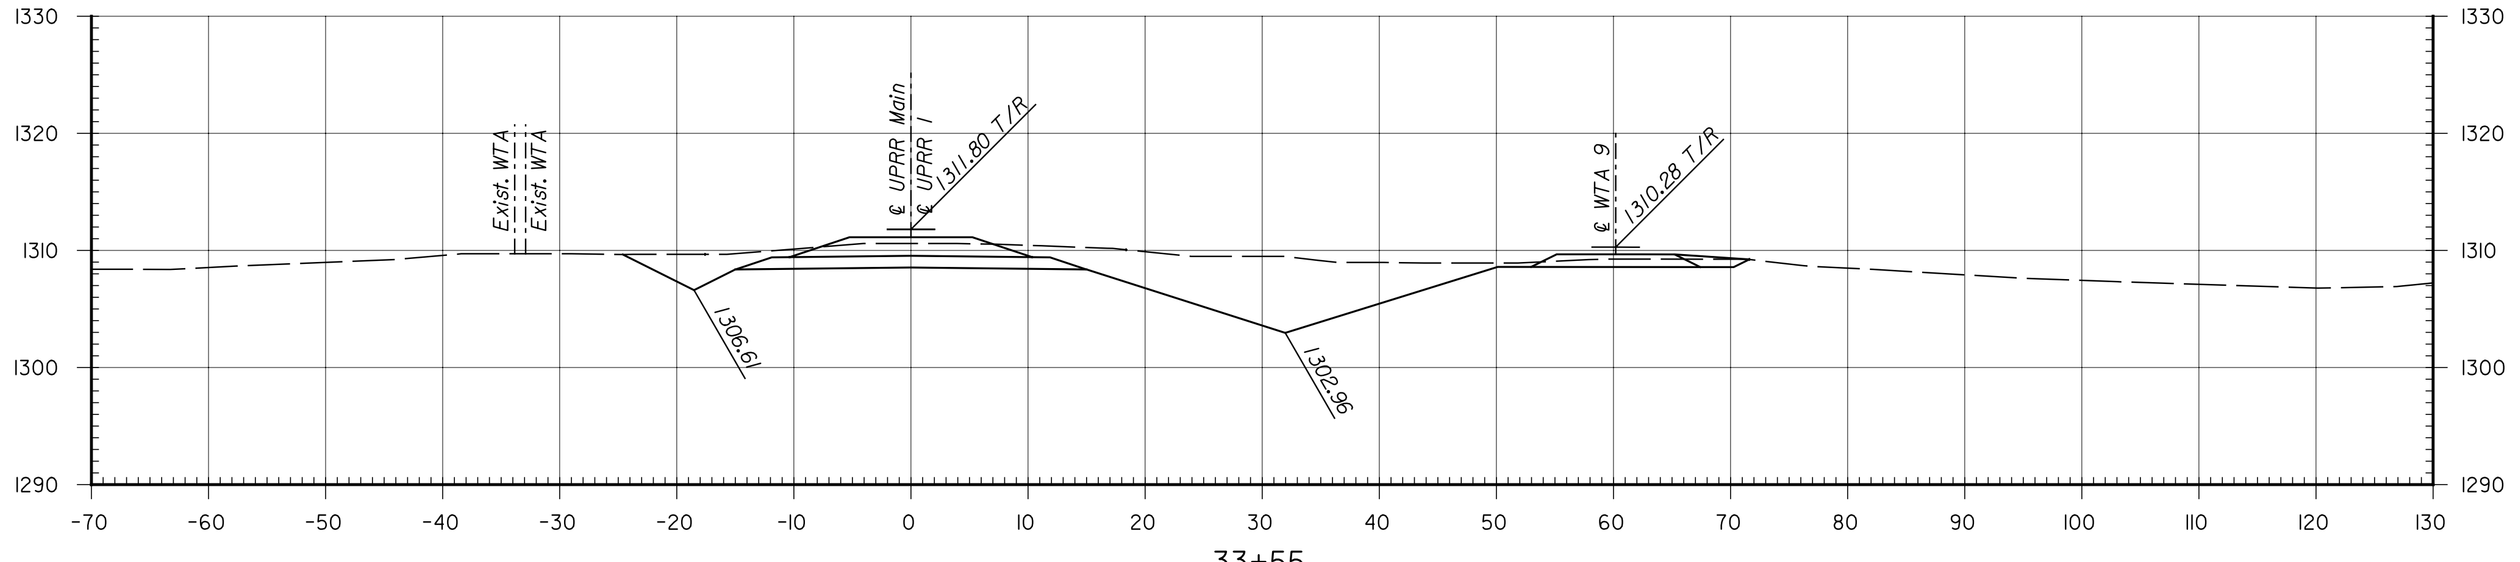


33+55

Area Cut : 214.71

| NO. | DATE | REVISIONS | BY | APP'D |
|---|---|---|---|---|
| 3 | | | | |
| 2 | | | | |
| 1 | | | | |

# CITY OF WICHITA

## WICHITA CENTRAL CORRIDOR

PHASE 3 - TRACK WORK
UPRR MAINLINE
CROSS SECTIONS

| SHEET NO. | OF | SCALE | APP'D | |
|---|---|---|---|---|
| DESIGNED | REP | DETAILED JDG | QUANTITIES | TRACED |
| DESIGN CK. | RSB | DETAIL CK. REP | QUAN.CK. | TRACE CK. |

**This sheet designed by:**

HNTB
ARCHITECTS ENGINEERS PLANNERS


Plotted on: Tuesday, January 04, 2005 8:33:07 AM
JGraham Plot Queue: \\cbsw100\KC029049-PS
Plot Scale: 10.000000x1.000000 Pen Tables: m:\jobs\29049\TechProd\Railroad\plots\fullsize.pen
Design Filename: M:\Jobs\29049\TechProd\Railroad\Drawings\Plan_B\Sect1\Phase3\ws3_x001.dgn