THE WATERFRONT RESIDENTIAL ADDITION

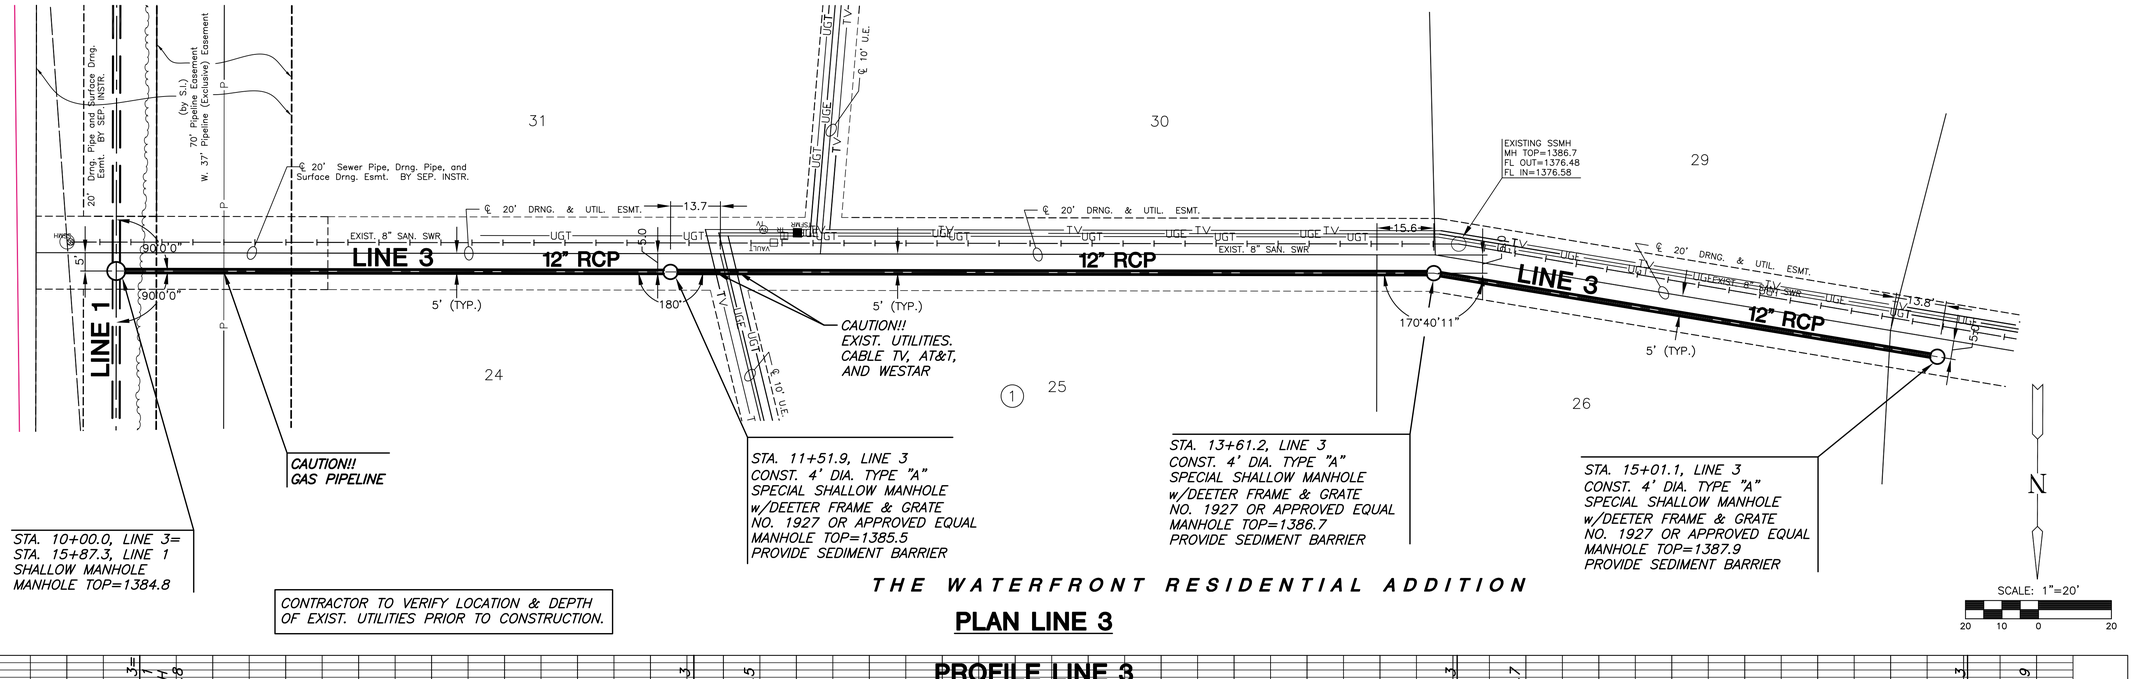

CONTRACTOR TO VERIFY LOCATION & DEPTH OF EXIST. UTILITIES PRIOR TO CONSTRUCTION.

THE WATERFRONT RESIDENTIAL ADDITION

PLAN LINE 3

PROFILE LINE 3

SCALE: HORIZ. 1"=20'
SCALE: VERT. 1"=5

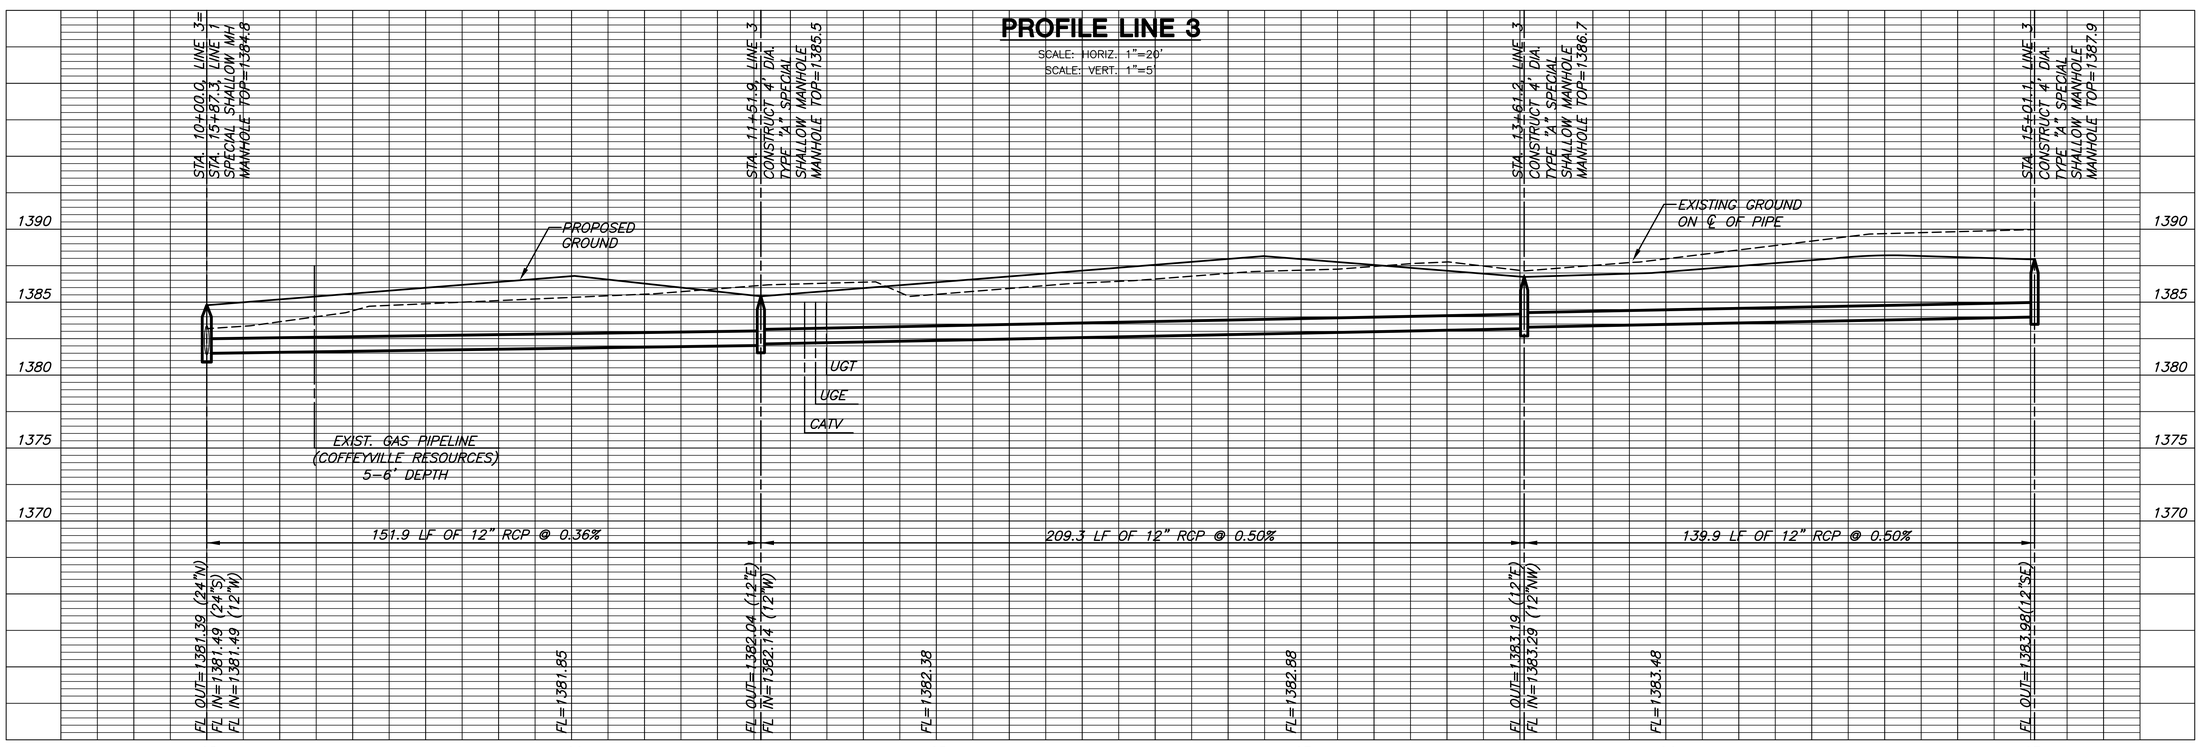

MKEC ENGINEERING CONSULTANTS, INC.
411 N. WEBB ROAD
WICHITA, KS. 67206
316 - 684 - 9600

STORM WATER SEWER PLANS FOR

WATERFRONT RESIDENTIAL

PHASE 2

LINE 3
SHEET TITLE

06266
PROJECT NUMBER

SRS
DESIGN BY

JWC
DRAWN BY

GJA
CHECKED BY

ISSUED
August 2010

REVISED

SHEET NO.
8 of 17

J:\CIVIL\06266\DWG\SWS\RESIDENTIAL\PHASE 2\06266_D4_PH2.DWG

PLOTTED: Tuesday, August 24, 2010 @ 10:40AM