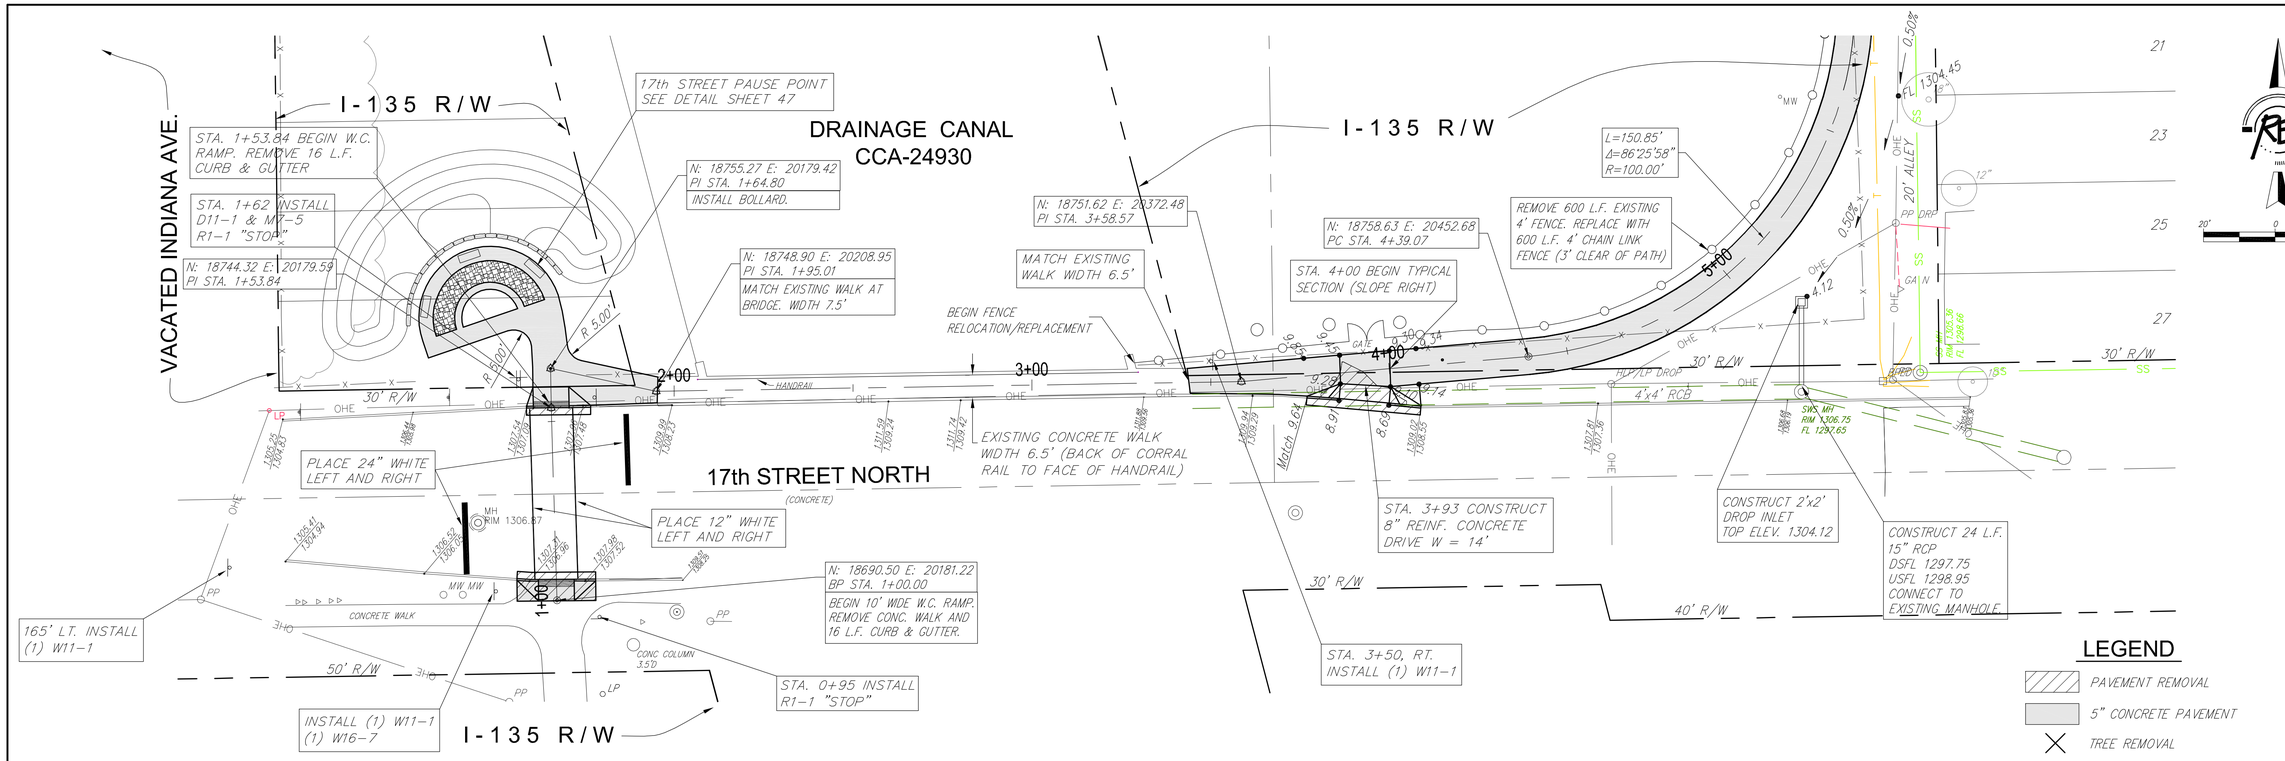

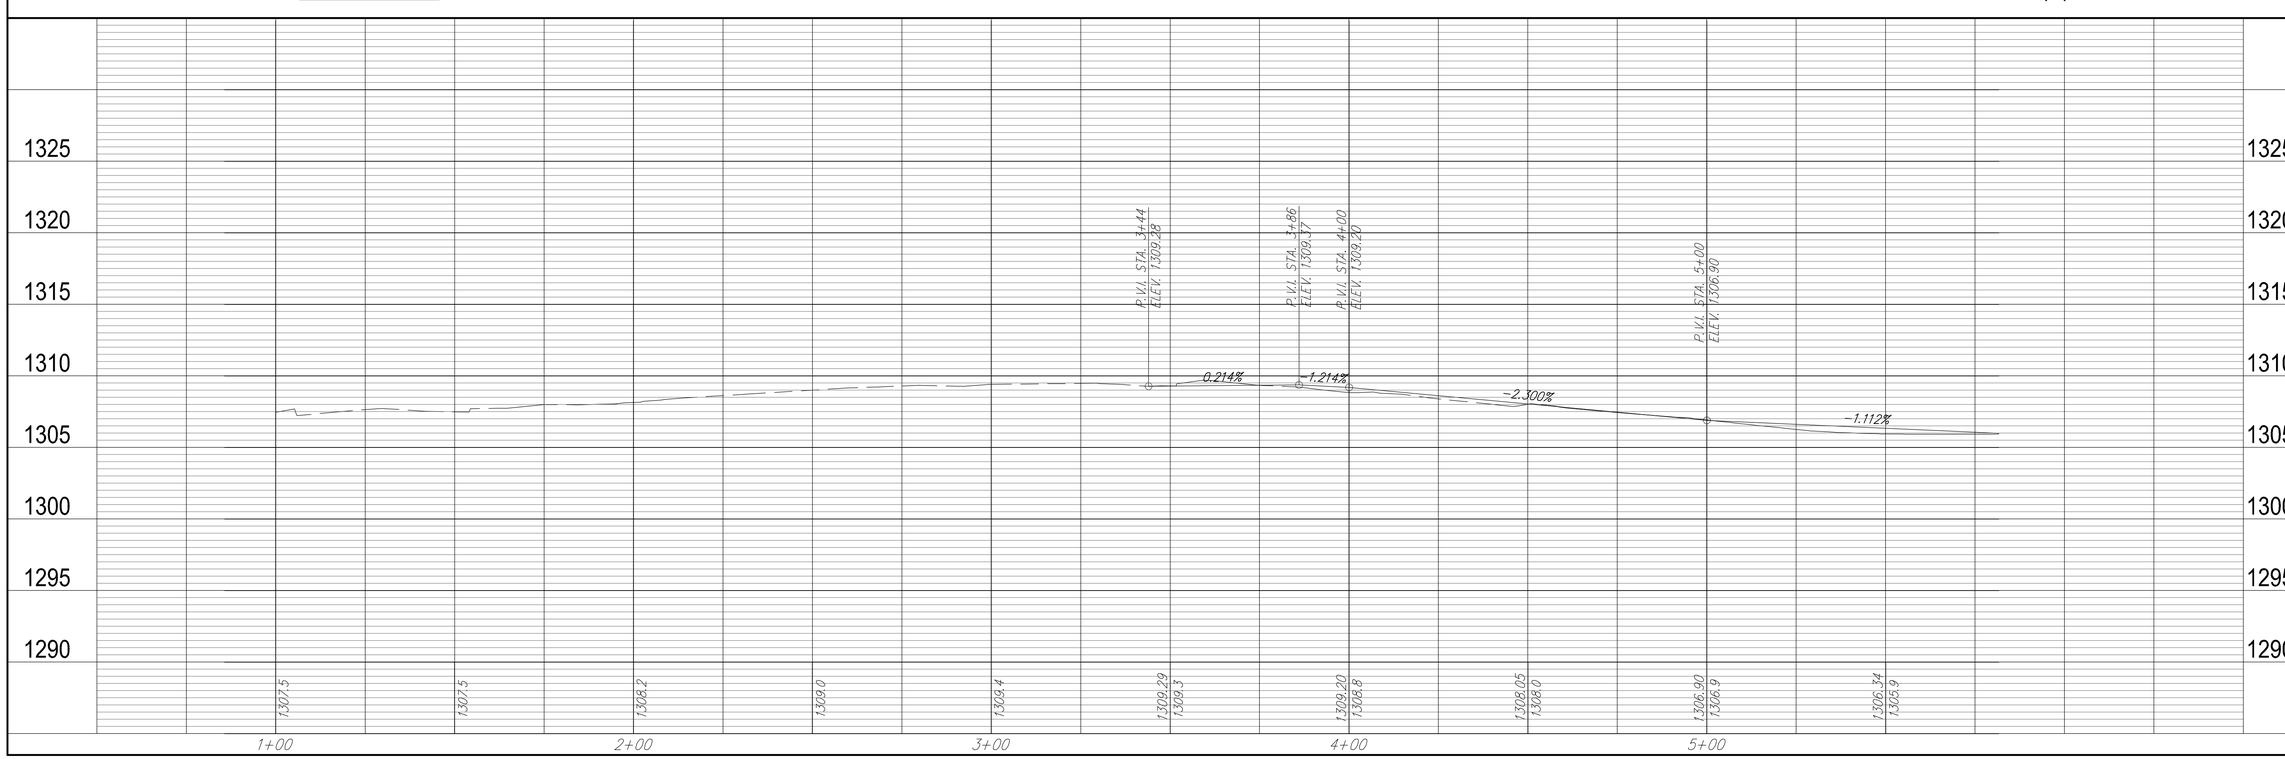

Ruggles & Bohm, P.A.
Engineering, Surveying, Land Planning
1504 North Mead
Wichita, Kansas 67203
(316) 264-4202
(316) 264-4203 fax
E-mail: info@ruglesandbohm.com
www.ruglesandbohm.com

REVISED	
REVIEW	
DRAWN	RA
DATE	
DESIGN	TCR
UTILITY	
PROJECT NUMBER	--
DRAWING FILE	Engineering Base (Plan 1)

PLAN AND PROFILE
I-135 to K-96 BIKE PATH
WICHITA, KANSAS

RB JOB 3334T

SHEET 8 OF 72