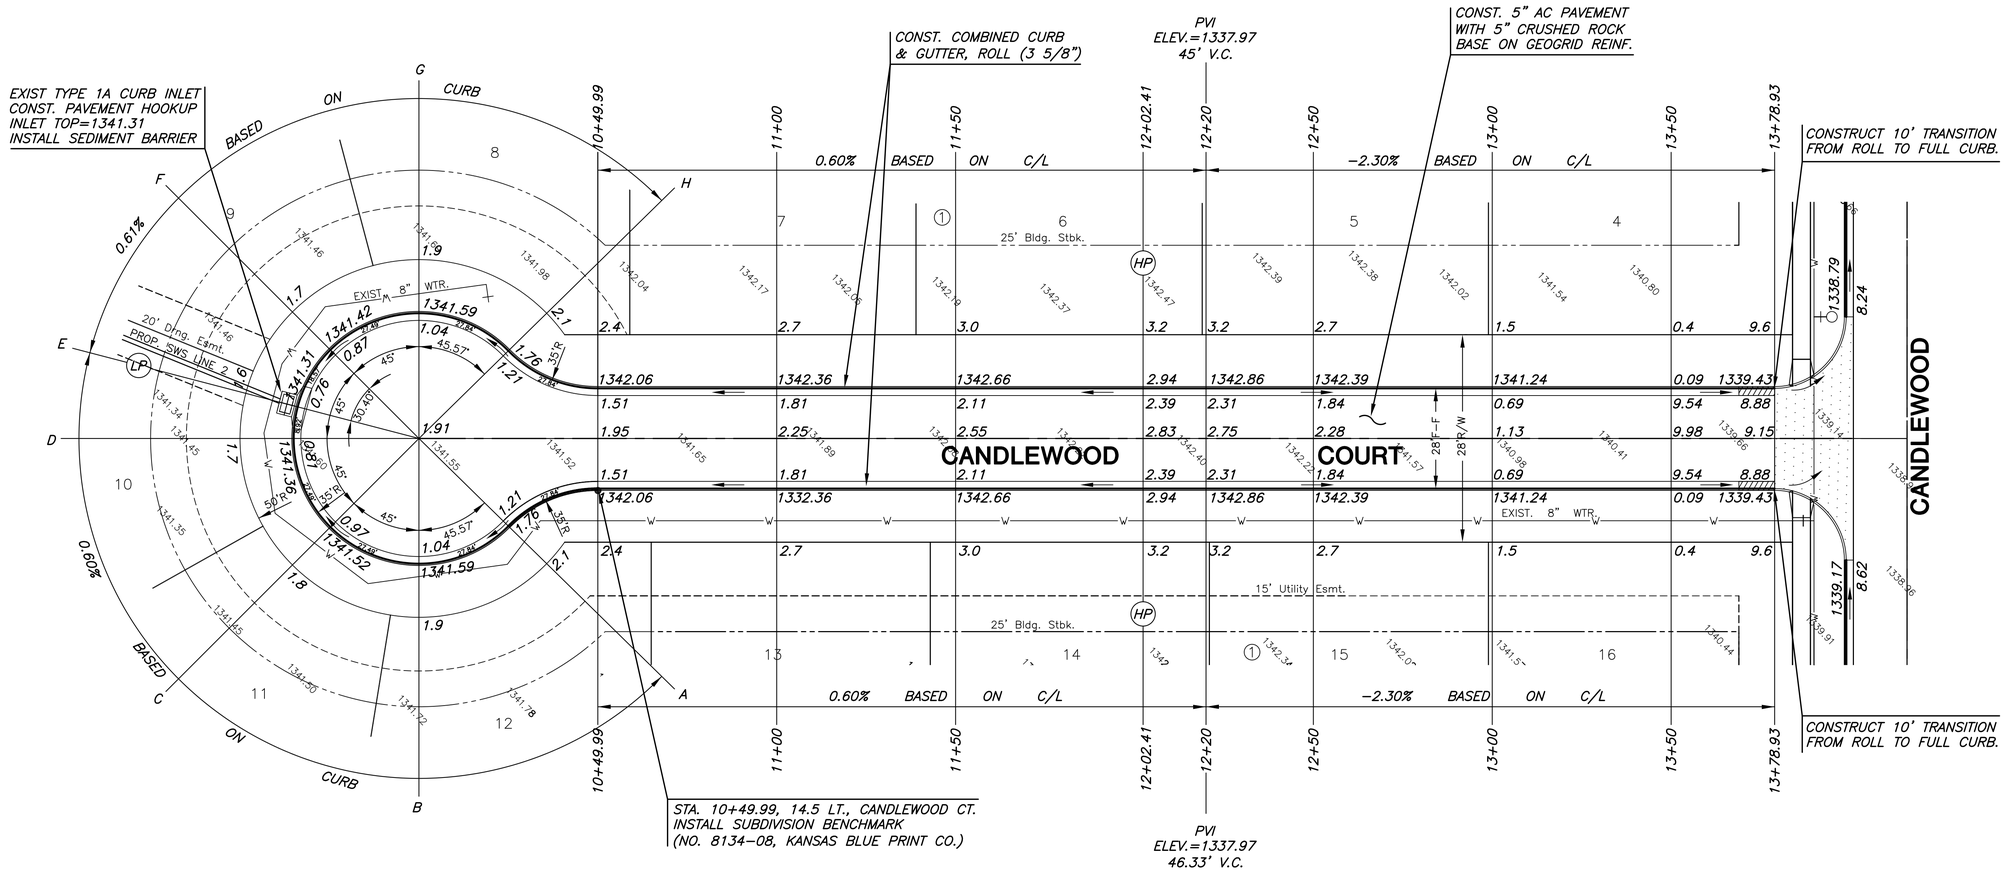

SCALE: 1"=20'

20 10 0 20

LEGEND

STREET SIGN & SIGN LOCATION (SEE SIGN ASSEMBLY TABLE FOR TYPE & STATION OF SIGN)

NOTE:
TOP OF CURB ELEVATIONS SHOWN ARE FOR FULL CURB. CONSTRUCT CURB AND GUTTER AS NOTED.

MKEC ENGINEERING CONSULTANTS, INC.
411 N. WEBB ROAD
WICHITA, KS. 67206
316 - 684 - 9600

PAVING AND INCIDENTAL DRAINAGE PLANS FOR AVALON PARK 3RD ADDITION PHASE 2

CANDLEWOOD COURT
SHEET TITLE

10228
PROJECT NUMBER

DFL / JWC / GJA
DESIGNED DRAWN CHECKED

ISSUED
January 2011

REVISED

SHEET NO.
10 of 35

J:\PROJECTS_2010\10228 AVALON PARK\CADD\CIVIL\PAV\10228_E3.DWG

PLOTTED: Tuesday, January 04, 2011 @ 10:53AM