STATE	PROJECT NO.	YEAR	SHEET NO.	TOTAL SHEETS
KANSAS	472 84614	.	95	534

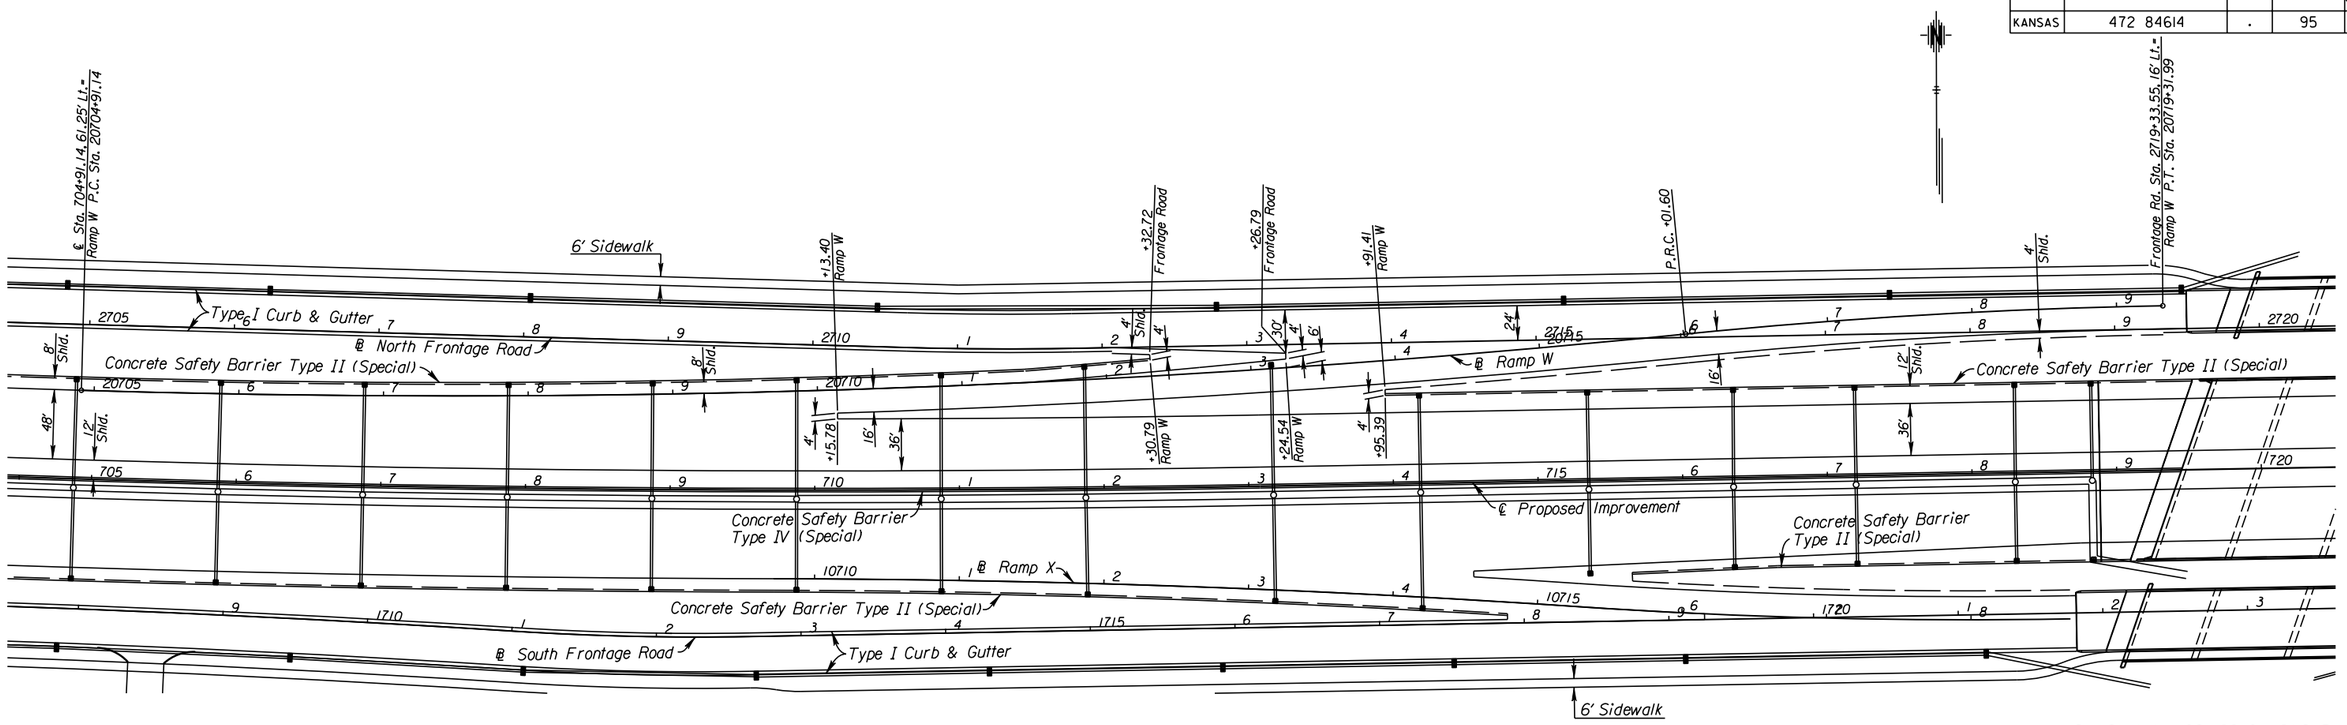

See Sh. No's. 102-130 for SWS Plans.

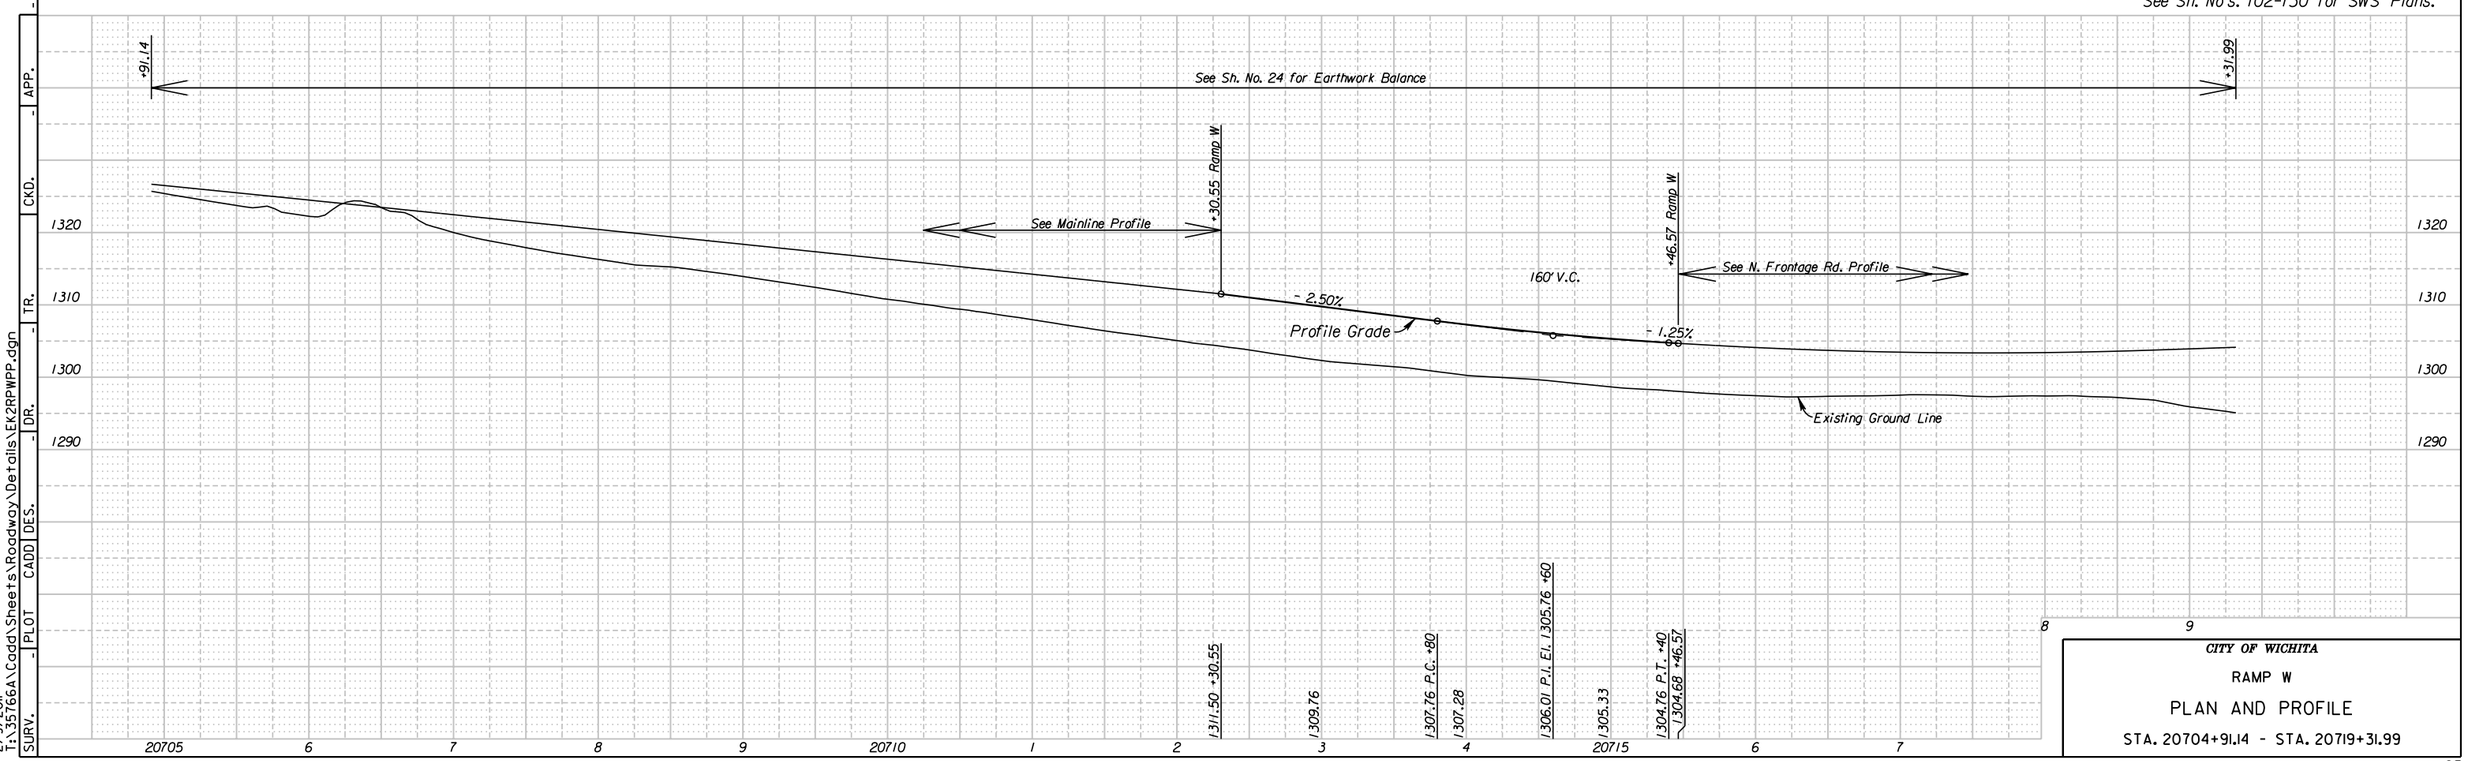

CITY OF WICHITA

RAMP W

PLAN AND PROFILE

STA. 20704+91.14 - STA. 20719+31.99

10:43:31 AM
2/9/2011
T:\35766A\Cadd\Sheets\Roadway\Details\EK2RPWPP.dgn

SURV.	PLOT	CADD	DES.	DR.	TR.	CKD.	APP.
-	-	-	-	-	-	-	-