STATE	PROJECT NO.	YEAR	SHEET NO.	TOTAL SHEETS
KANSAS	472 84614	-	145	534

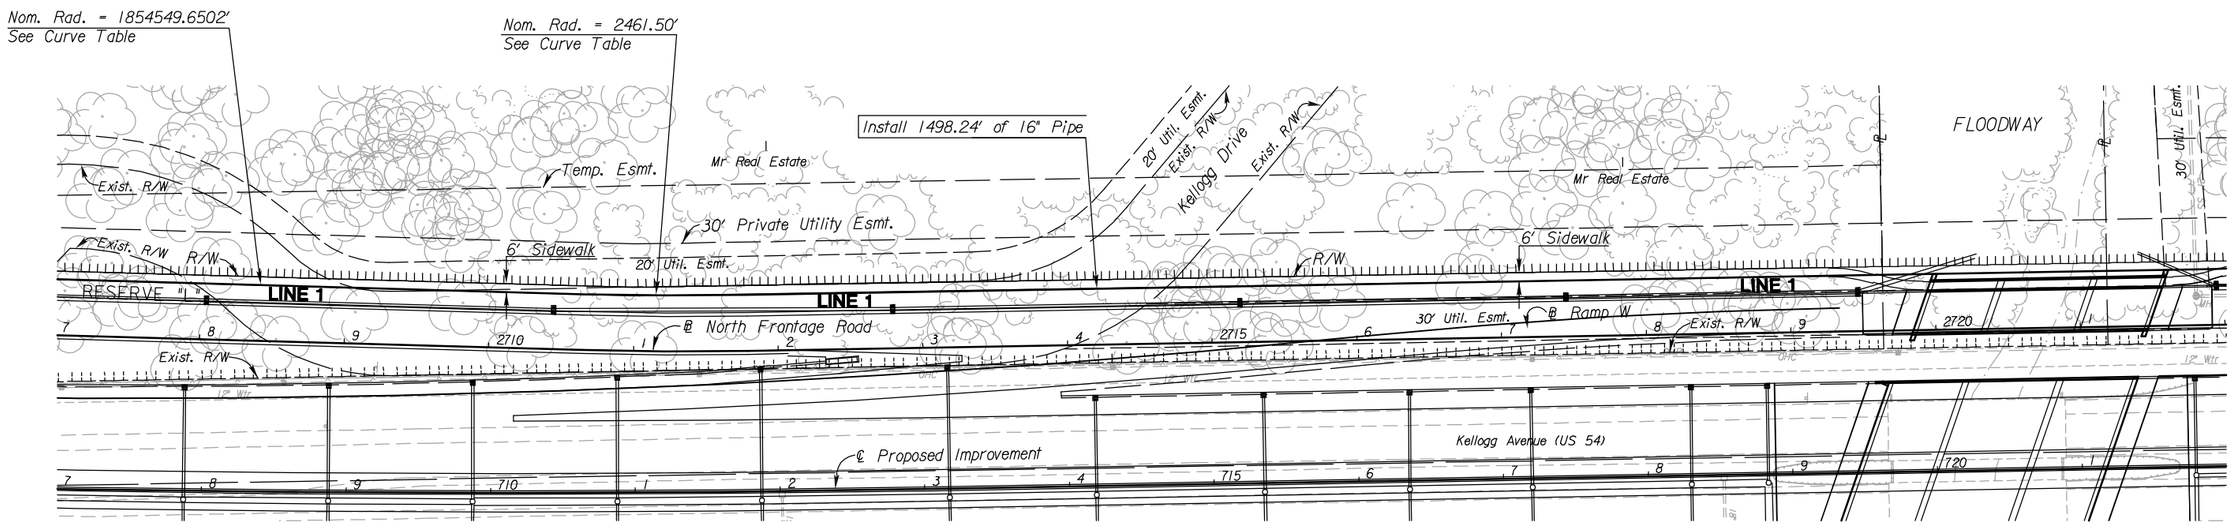

PLAN - LINE I
SCALE: 1" = 50'

See Sh. No's. 102-130 for SWS Plans.
See Sh. No's. 136-139 for San. Sewer Plans.

PROFILE - LINE I
HORIZ: 1" = 50'
VERTICAL: 1" = 5'

SURV.	PLOT	CADD	DES.	DR.	TR.	CKD.	APP.
-	-	-	-	-	-	-	-

J:\CIVIL\07432\DWG\WTR\EK2WTR PLAN\EK2WLWLP07.DWG
9:55 AM
2/22/2011

CITY OF WICHITA

NORTH FRONTAGE ROAD

WATER LINE I PLAN AND PROFILE

STA. 2707+00 TO STA. 2722+00 LT.