STATE	PROJECT NO.	YEAR	SHEET NO.	TOTAL SHEETS
KANSAS	472 84614	.	151	534

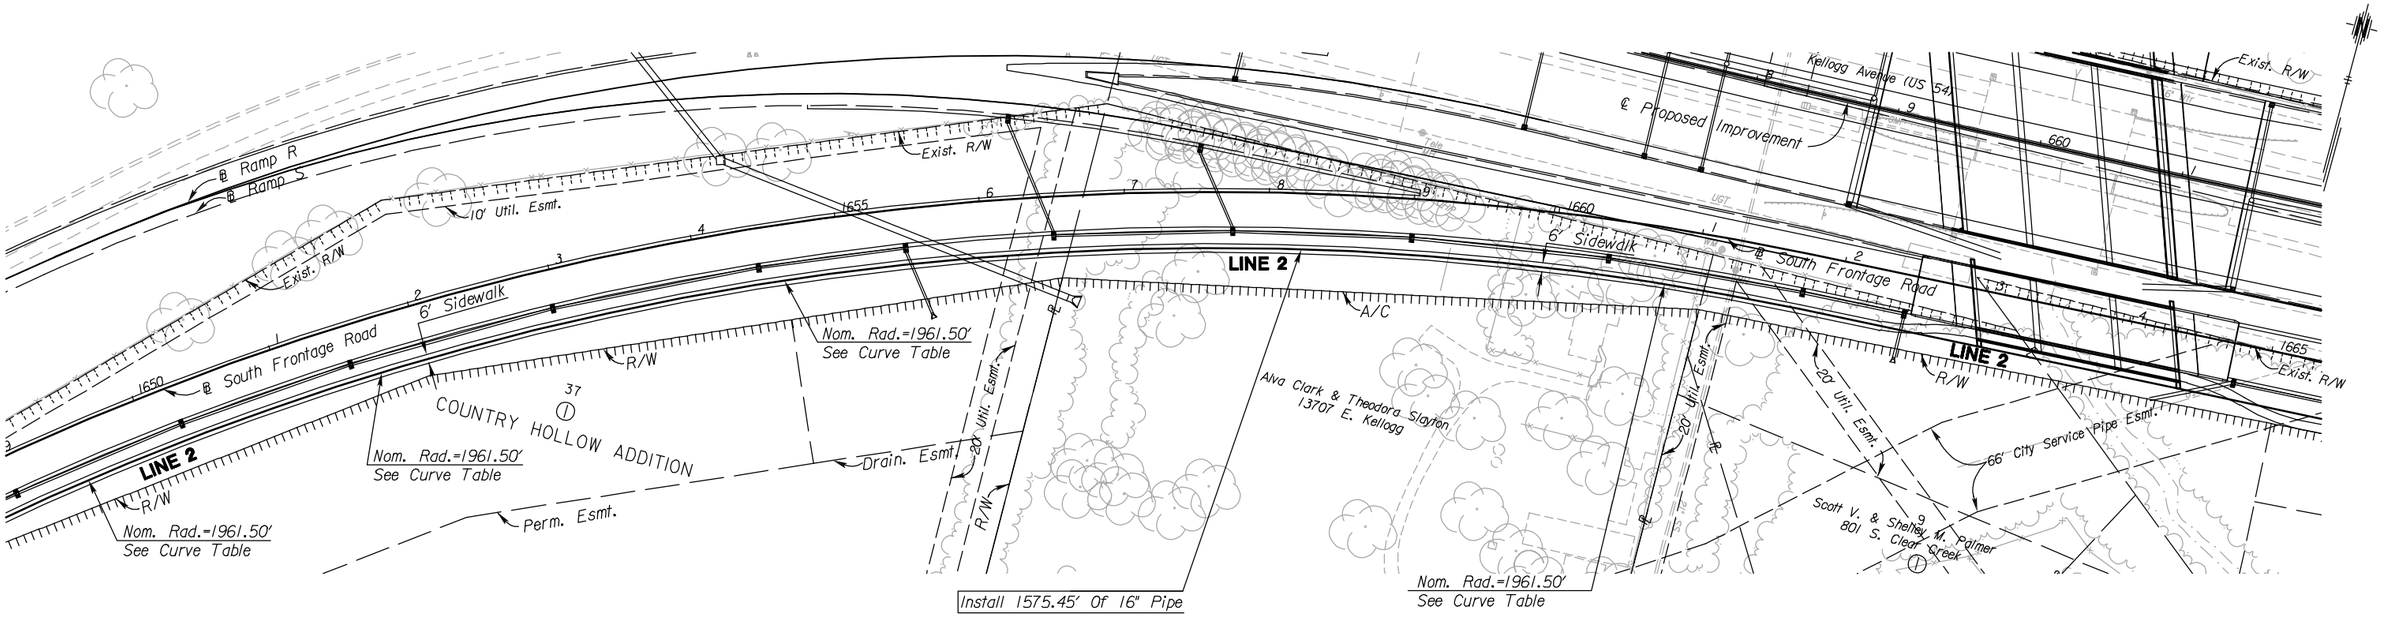

PLAN - LINE 2
SCALE: 1" = 50'

PROFILE - LINE 2
HORIZ: 1" = 50'
VERTICAL: 1" = 5'

See Sh. No's. 102-130 for SWS Plans.
See Sh. No's. 136-139 for San. Sewer Plans.

CITY OF WICHITA

SOUTH FRONTAGE ROAD

WATER LINE 2 PLAN AND PROFILE

STA. 1649+00 TO STA. 1665+00 RT.

SURV. | PLOT | CADD | DES. | DR. | TR. | CKD. | APP.

3:07 PM
2/18/2011
J:\CIVIL\07432\DWG\WTR\EK2WTR PLAN\EK2WLPI3.DWG