STATE	PROJECT NO.	YEAR	SHEET NO.	TOTAL SHEETS
KANSAS	472 84614	.	154	534

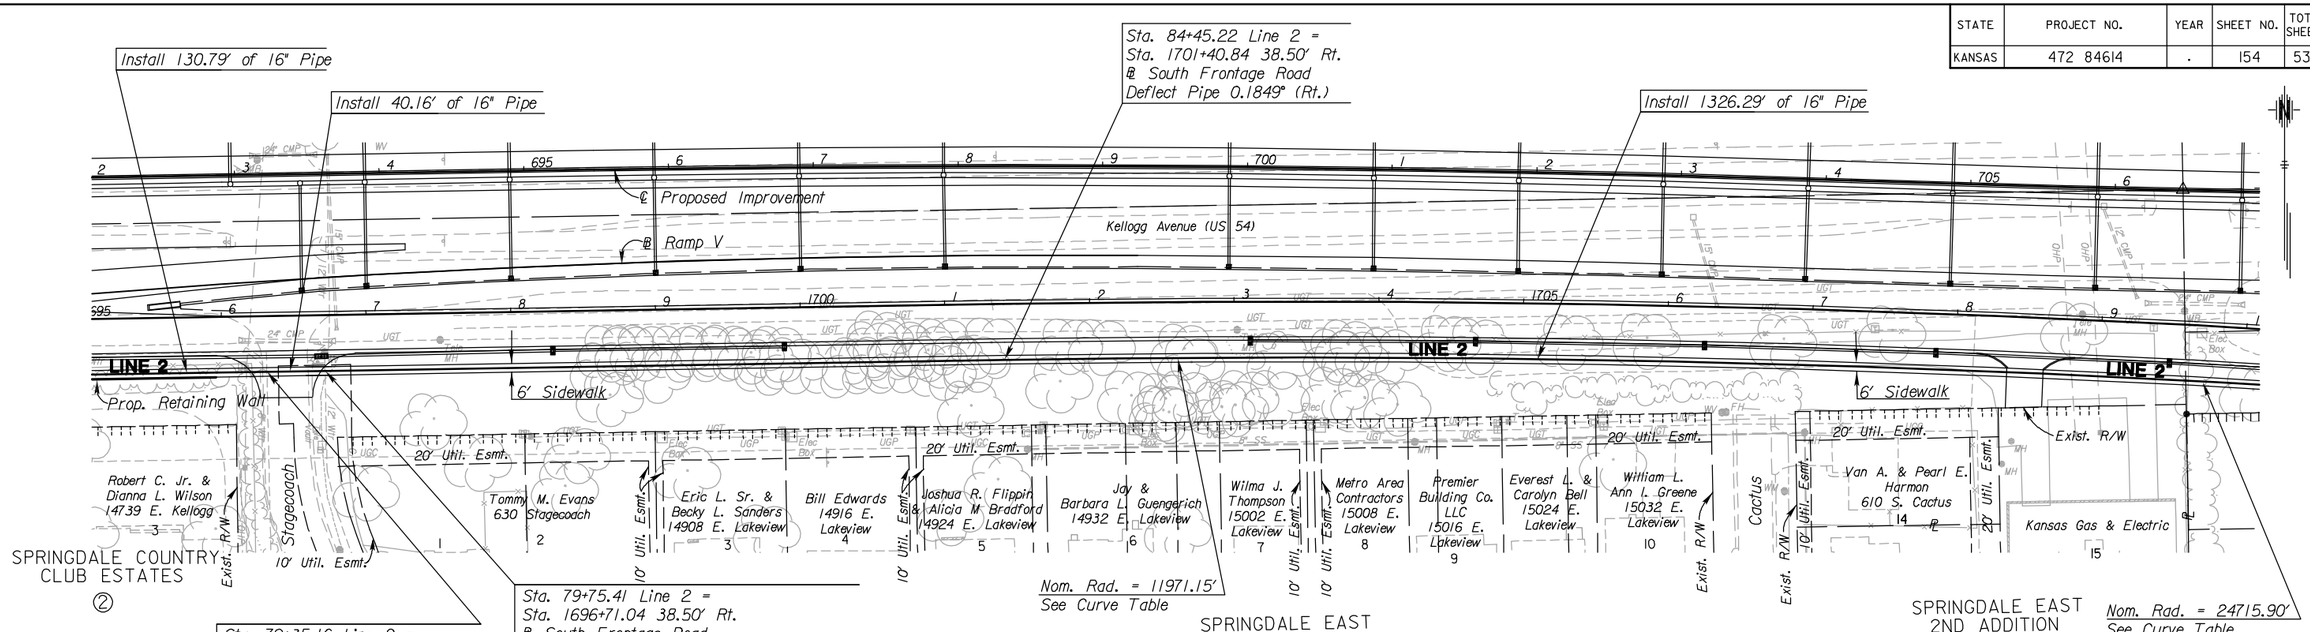

PLAN - LINE 2
SCALE: 1" = 50'

PROFILE - LINE 2
HORIZ: 1" = 50'
VERTICAL: 1" = 5'

See Sh. No's. 102-130 for SWS Plans.
See Sh. No's. 136-139 for San. Sewer Plans.

SURV.	PLOT	CADD	DES.	DR.	-	TR.	CKD.	-	APP.	-

3:08 PM
2/18/2011
J:\CIVIL\07432\DWG\WTR\EK2WTR PLAN\EK2MLWLPI6.DWG

CITY OF WICHITA

SOUTH FRONTAGE ROAD

WATER LINE 2 PLAN AND PROFILE

STA. 1695+00 TO STA. 1710+00 RT.