STATE	PROJECT NO.	YEAR	SHEET NO.	TOTAL SHEETS
KANSAS	472 84614	.	181	534

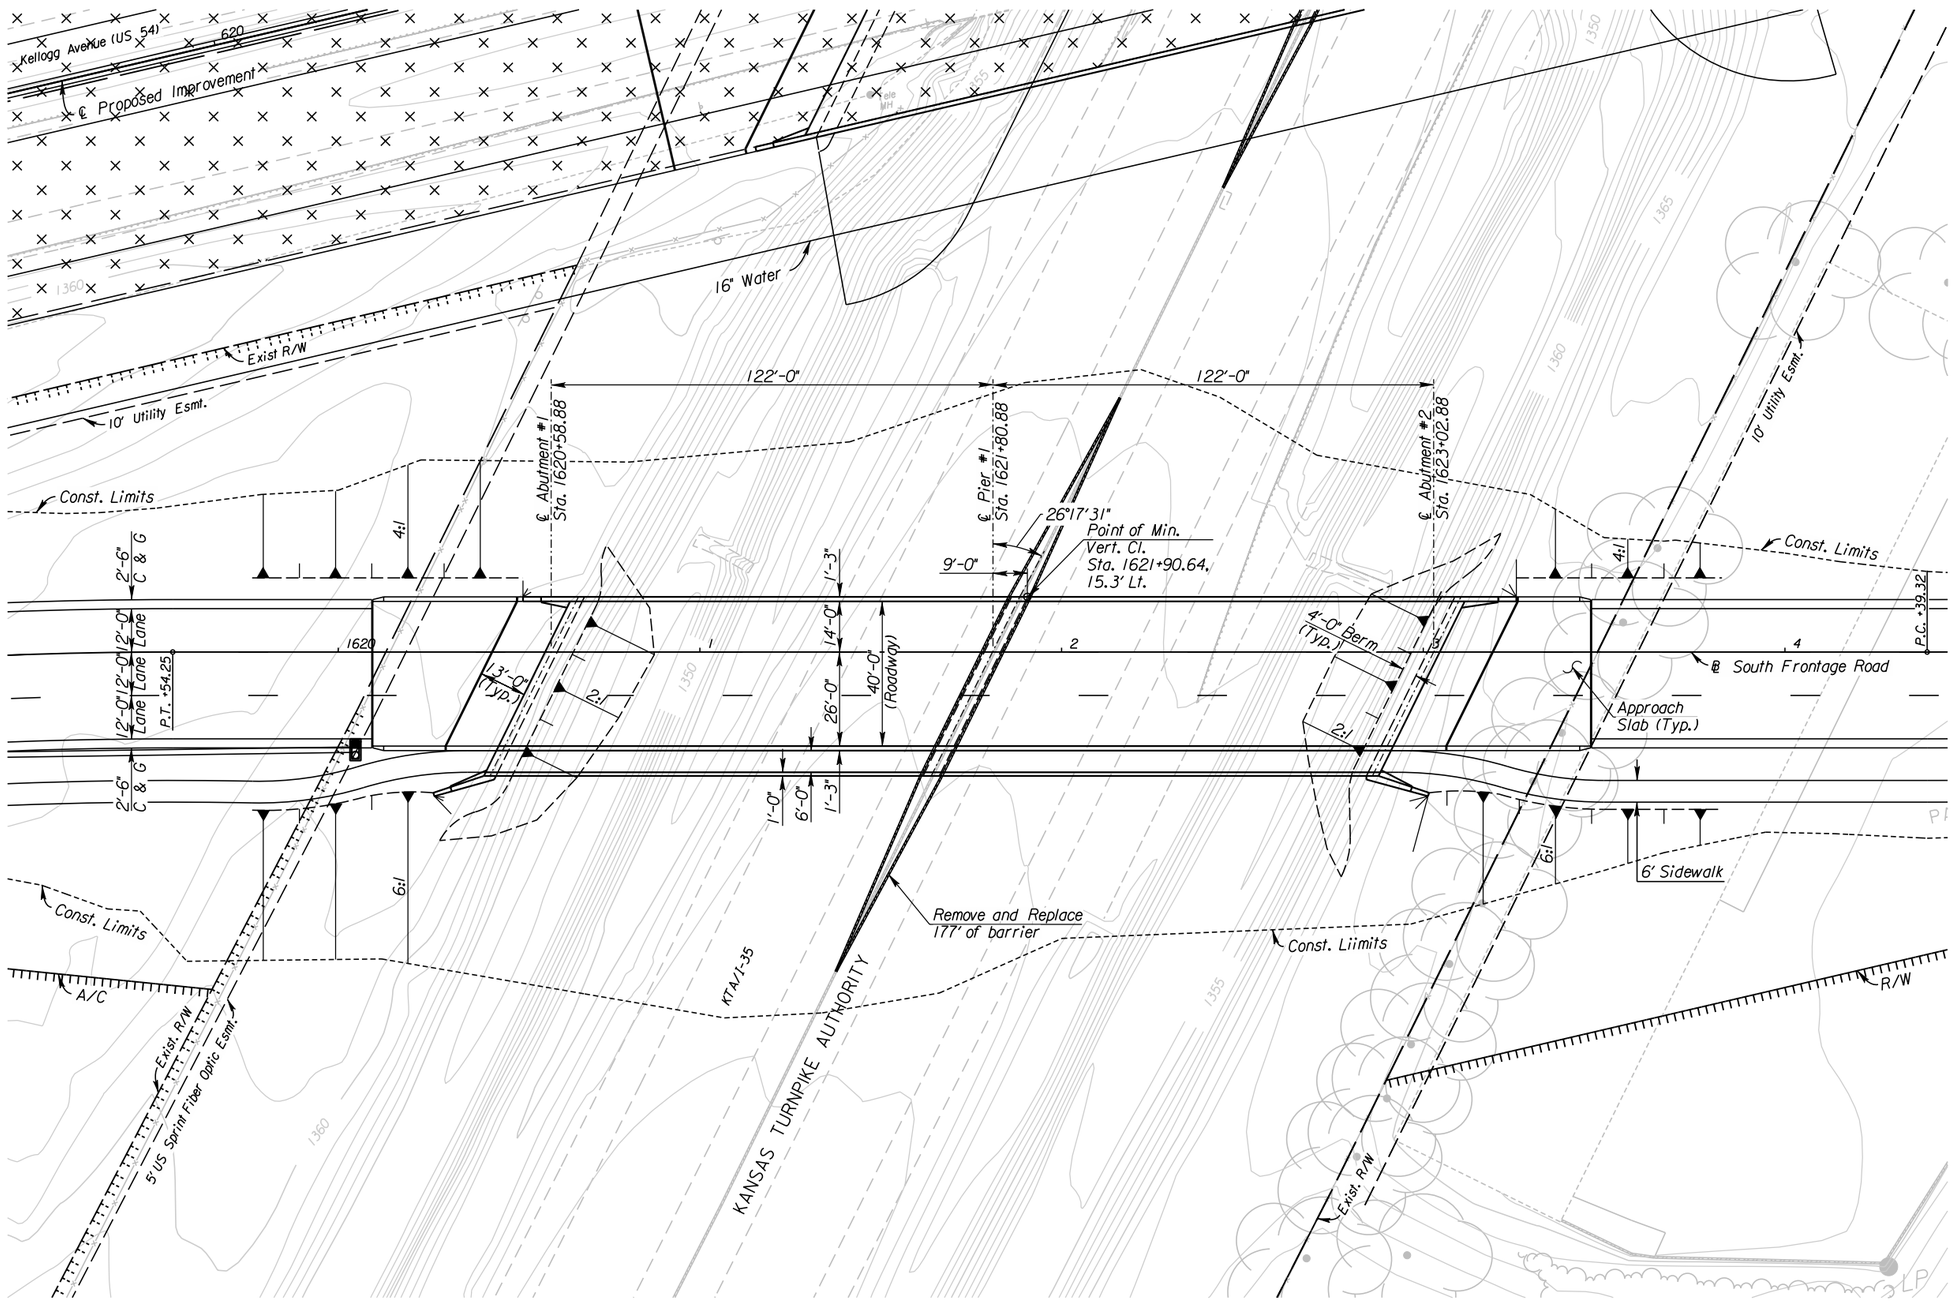

SCALE 20' 0 20' 40'

PLAN

CITY OF WICHITA

SOUTH FRONTAGE ROAD OVER KTA/I-35

CONSTRUCTION LAYOUT I

BR. NO. STA. 1621+80.88

SURV. - PLOT - CADD DES. - DR. - TR. - CKD. - APP. -

10:48:14 AM
2/9/2011
T:\35766A\Cadd\Sheets\Structures\Bridge\KOKTA\SFR\EK2SKCLY01.dgn