STATE	PROJECT NO.	YEAR	SHEET NO.	TOTAL SHEETS
KANSAS	472 84614	.	49	534

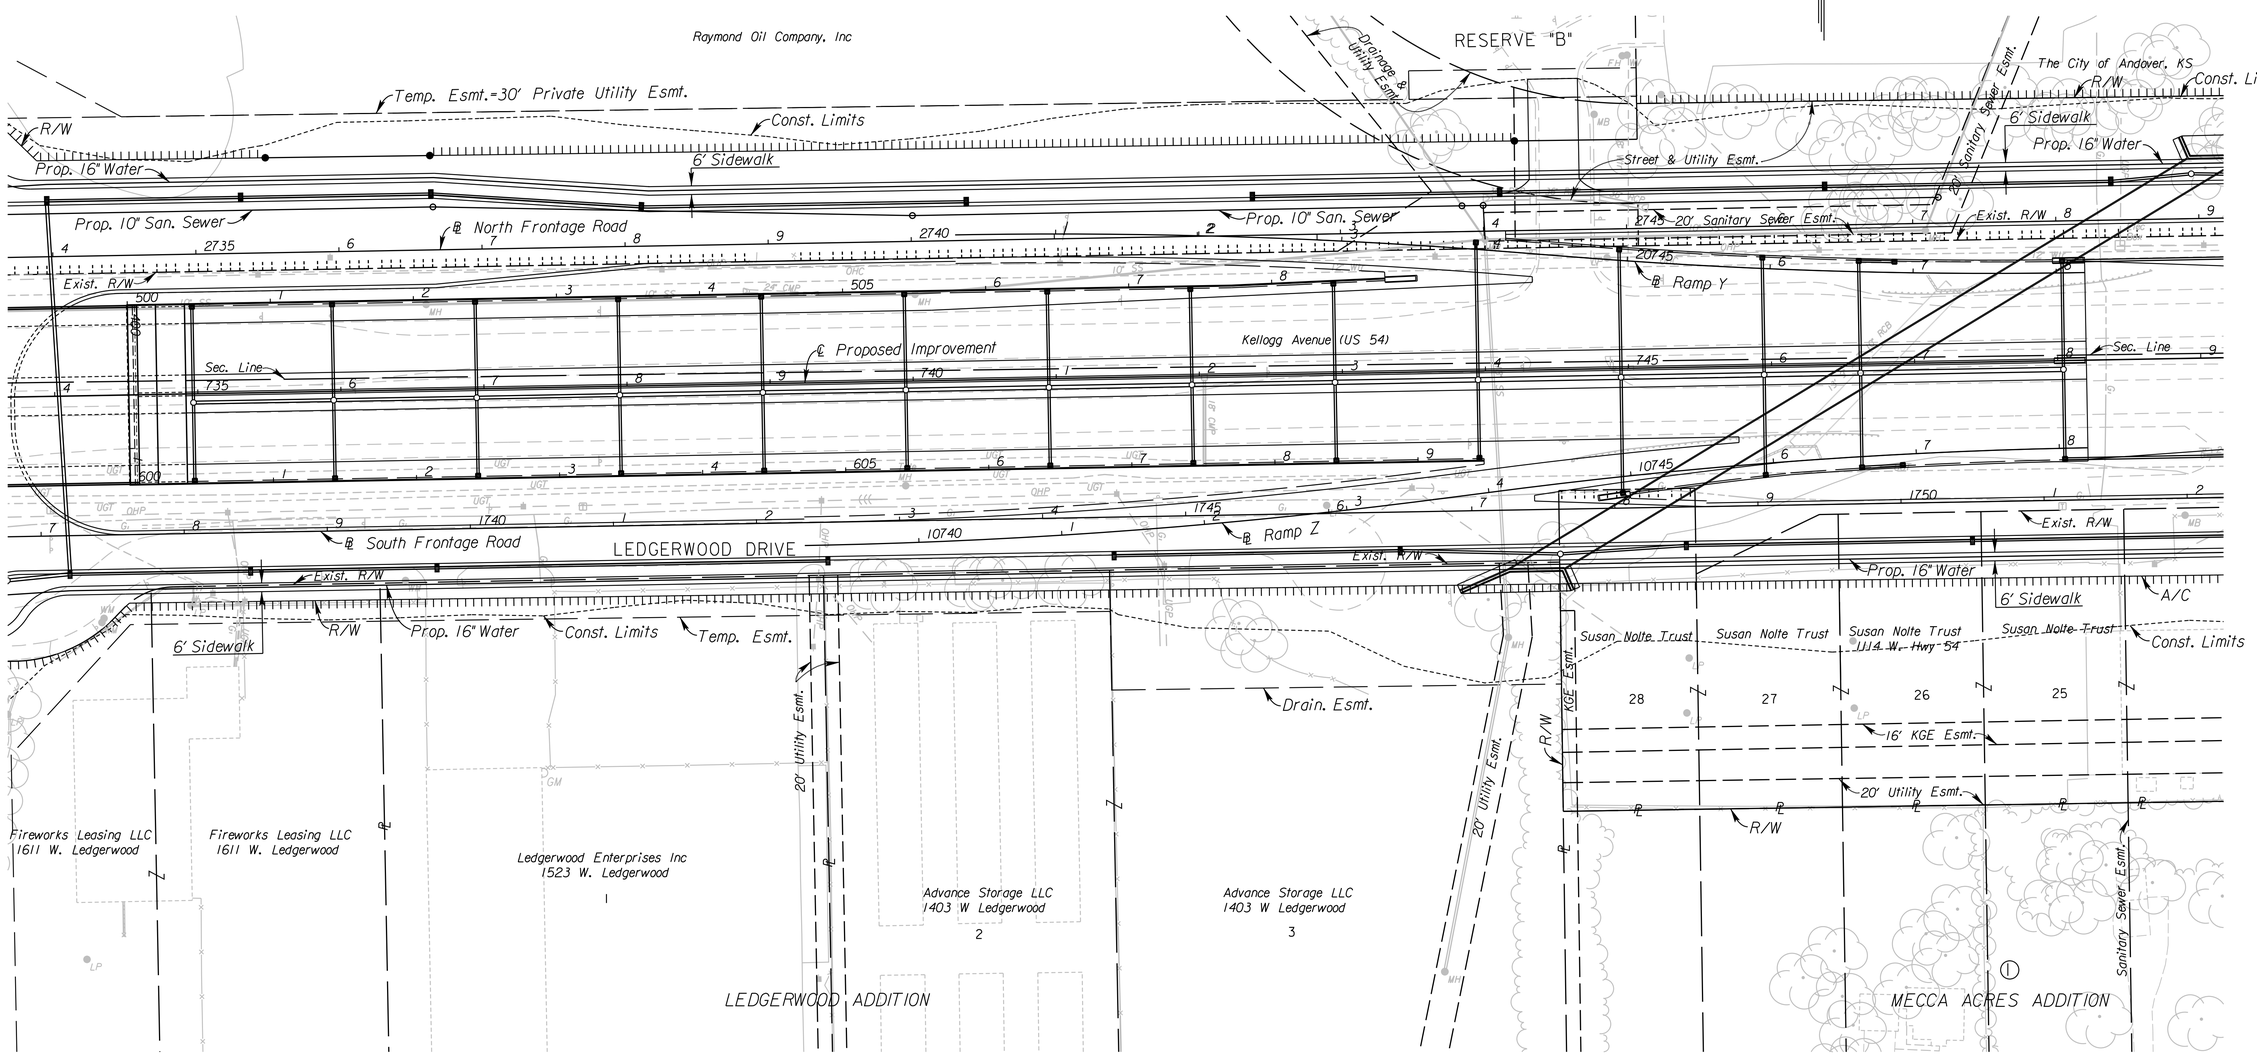

UTILITIES

Cable	Cox Communications
Gas	Kansas Gas Service
Power	Westar
Sanitary Sewer	Wichita Water & Sewer
Storm Water Sewer	Wichita Water & Sewer
Telephone	AT&T
Water	Wichita Water & Sewer

See Sh. No's. 102-130 for SWS Plans.
See Sh. No's. 136-139 for San. Sewer Plans.
See Sh. No's. 140-162 for Water Plans.

CITY OF WICHITA

SOUTH FRONTAGE ROAD

PLAN

STA. 1737+00 TO STA. 1752+00

SURV.	PLOT	CADD	DES.	DR.	TR.	CKD.	APP.
-	-		-	-	-	-	-

G:\W106\0035\Road\35766A-Project II\Design Management\CADD\Base\Borders\EK2FSPLNII.dgn
2/23/2011
3:53:55 PM