STATE	PROJECT NO.	YEAR	SHEET NO.	TOTAL SHEETS
KANSAS	472 84614	:	100	534

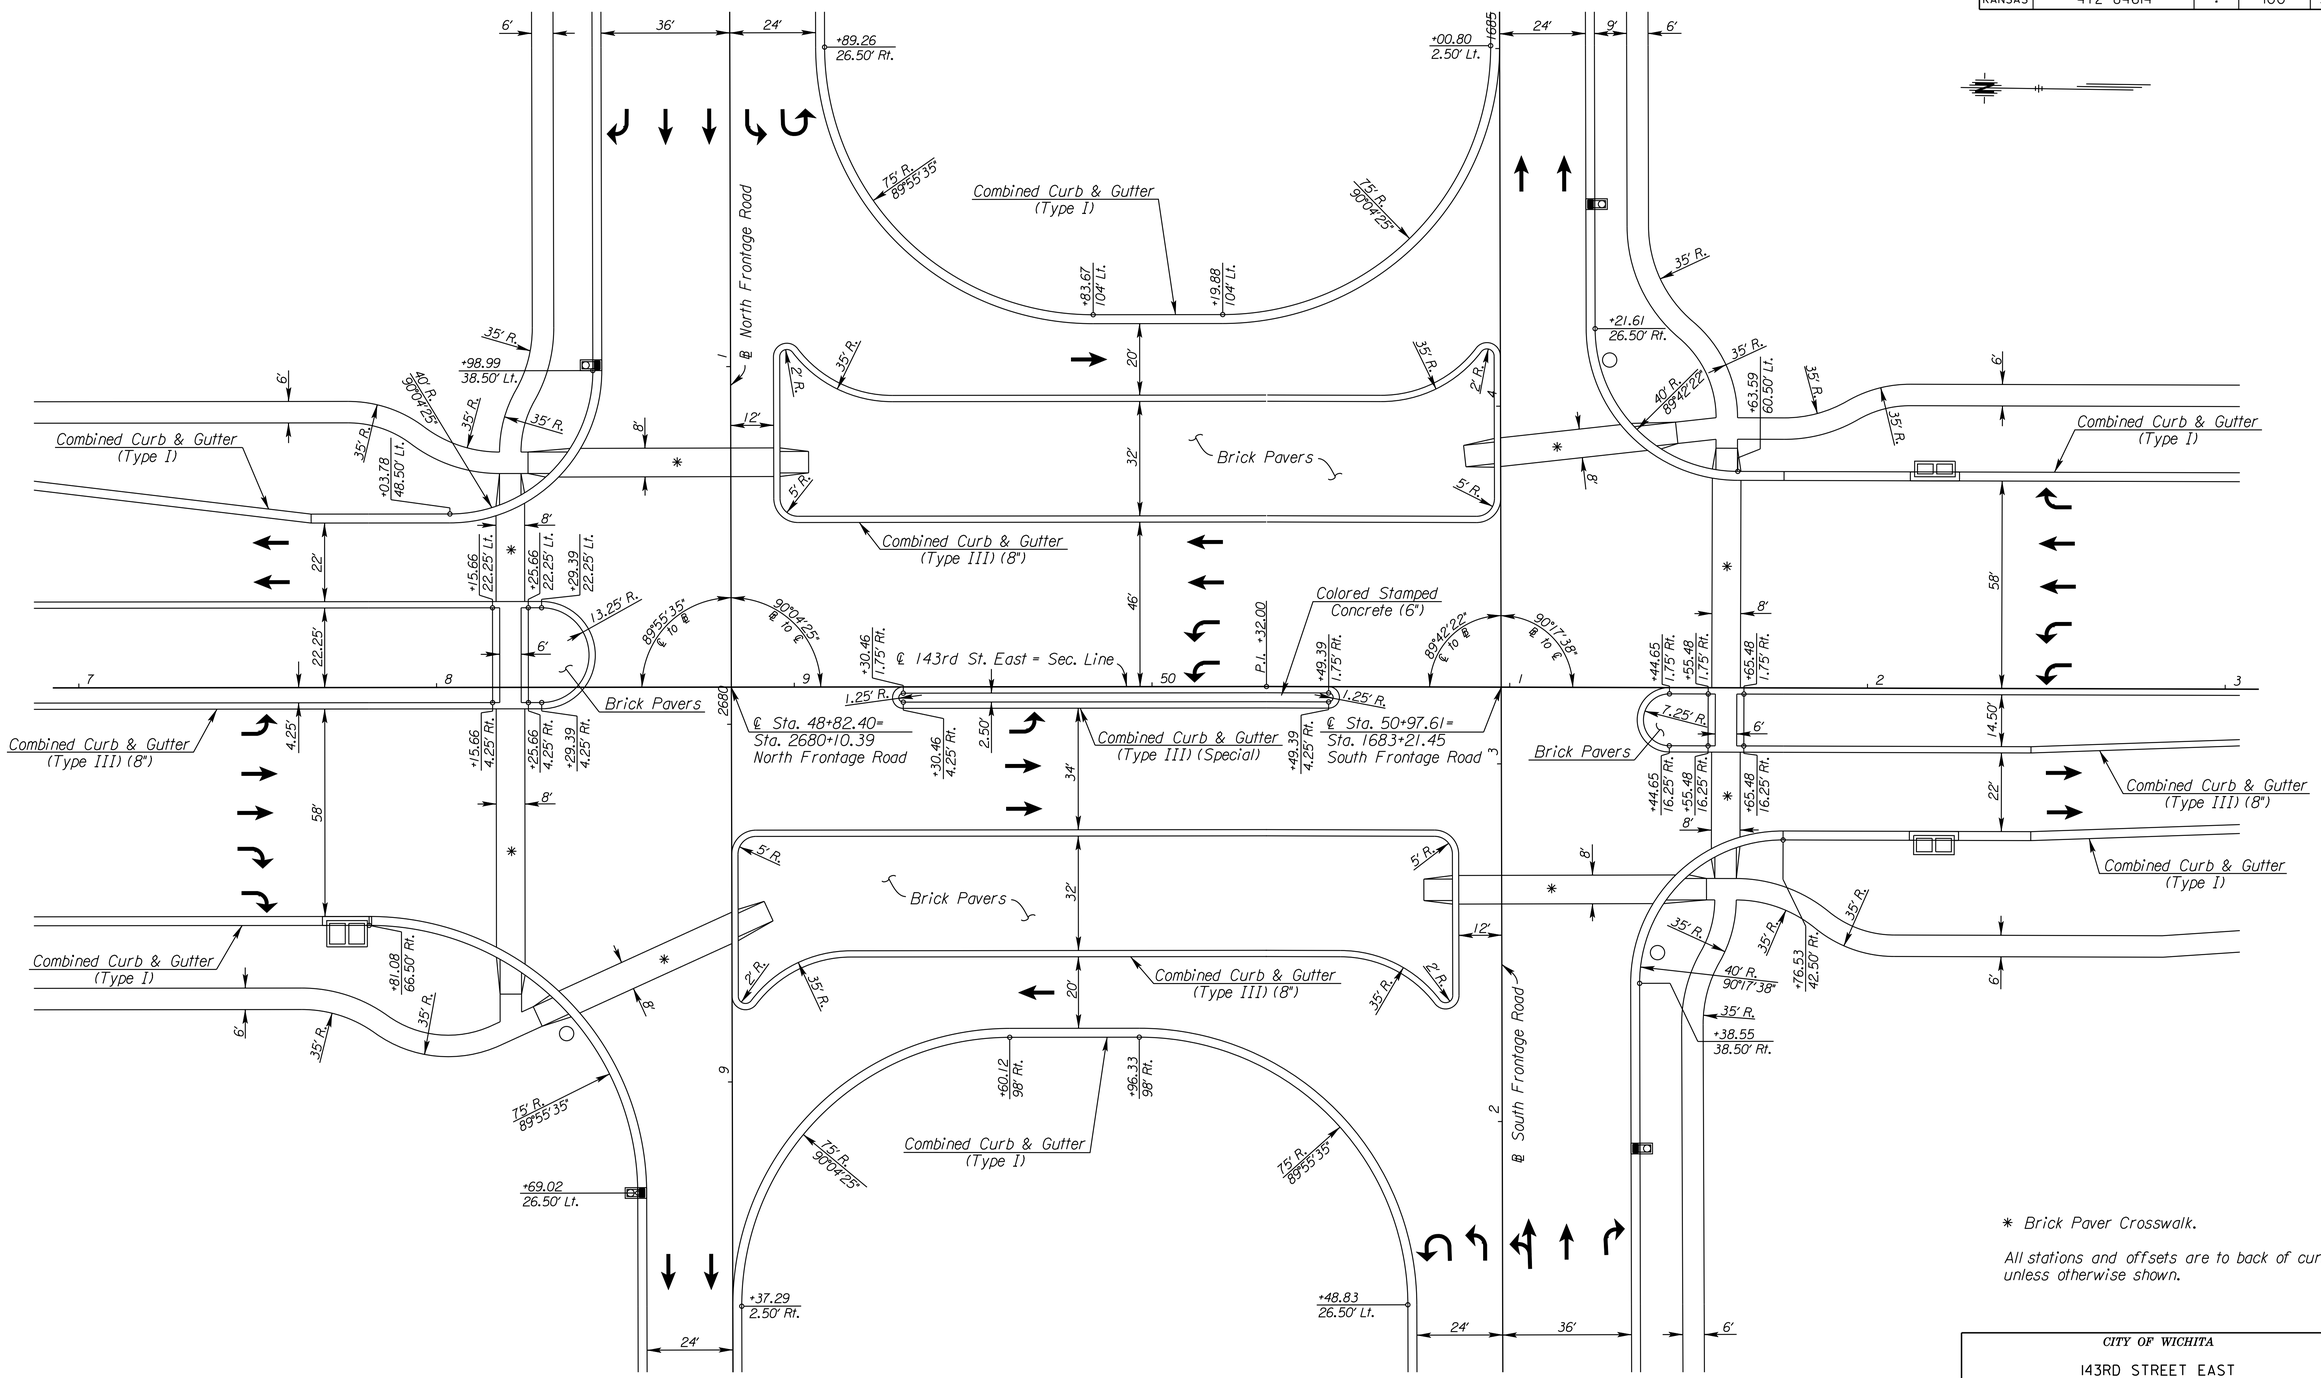

* Brick Paver Crosswalk.

All stations and offsets are to back of curb unless otherwise shown.

CITY OF WICHITA

143RD STREET EAST

INTERSECTION DETAILS

SURV.	-	PLOT	CADD	DES.	-	DR.	-	TR.	-	CKD.	-	APP.	-

11:31:43 AM
2/9/2011
T:\35766A\Cadd\Sheets\Roadway\Details\EK243INX01.dgn