STATE	PROJECT NO.	YEAR	SHEET NO.	TOTAL SHEETS
KANSAS	472 84614	.	161	534

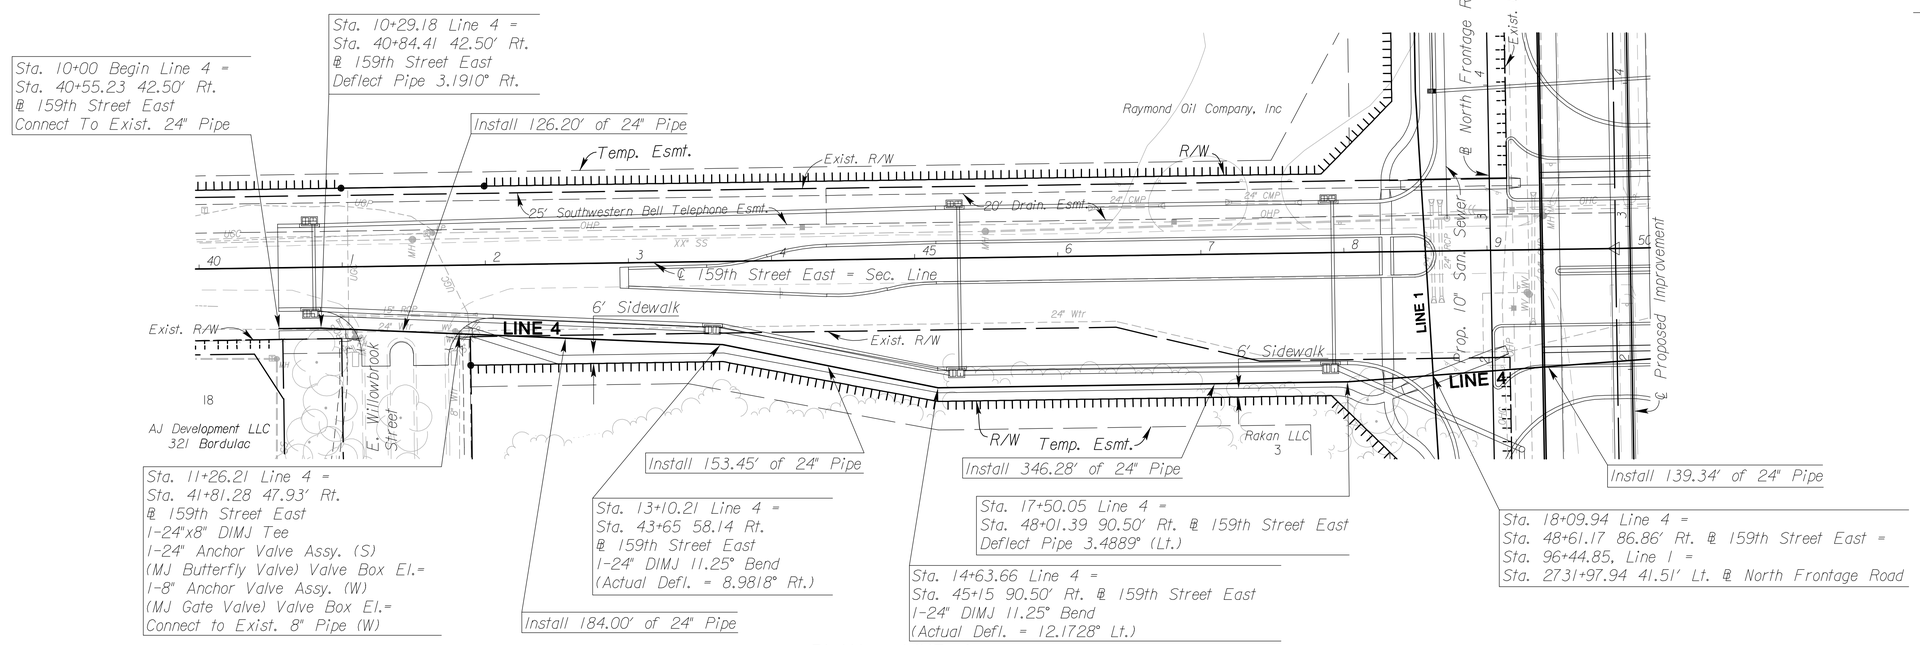

PLAN - LINE 4

SCALE: 1" = 50'

See Sh. No's. 102-130 for SWS Plans.
See Sh. No's. 136-139 for San. Sewer Plans.

PROFILE - LINE 4

HORIZ: 1" = 50'
VERTICAL: 1" = 5'

APP.	CKD.	TR.	DR.	DES.	CADD	PLOT	SURV.
-	-	-	-	-	-	-	-

2:50 PM
2/18/2011
J:\CIVIL\07432\DWG\WTR\EK2WTR PLAN\EK259WLPOL.DWG

CITY OF WICHITA

159TH STREET EAST

WATER LINE 4 PLAN AND PROFILE

STA. 40+55 TO STA. 50+00