STATE	PROJECT NO.	YEAR	SHEET NO.	TOTAL SHEETS
KANSAS	472 84614	.	162	534

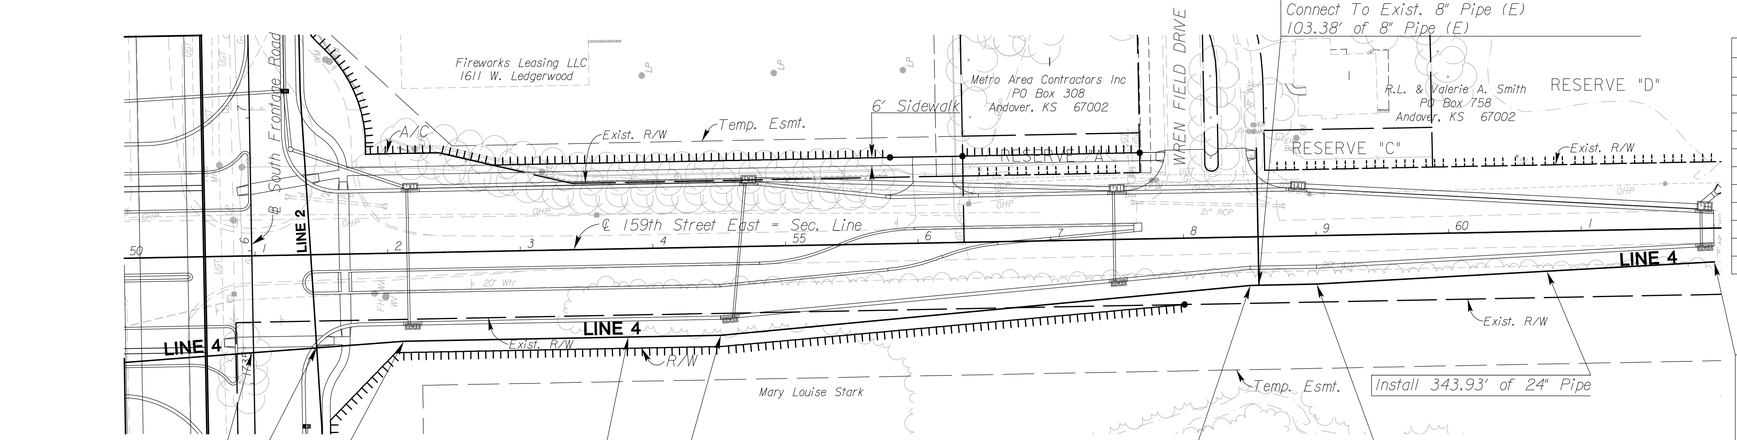

WATER		
DESCRIPTION	UNIT	QUANTITY
Pipe, WL 8"	LF	330
Pipe, WL 12"	LF	1857
Pipe, WL 16"	LF	24627
Pipe, WL 24"	LF	2151
Pipe, WL 16", Bored and Cased	LF	800
Fire Hydrant Assembly	Each	41
Valve Assembly, Air Release 2"	Each	4
Valve Assembly, Anchored 8"	Each	13
Valve Assembly, Anchored 12"	Each	5
Valve Assembly, Anchored 16"	Each	21
Valve Assembly, Anchored 24"	Each	6

PLAN - LINE 4
SCALE: 1" = 50'

PROFILE - LINE 4
HORIZ: 1" = 50'
VERTICAL: 1" = 5'

See Sh. No's. 102-130 for SWS Plans.
See Sh. No's. 136-139 for San. Sewer Plans.

APP. | CKD. | TR. | DR. | DES. | CADD | PLOT | SURV.

2:50 PM
2/18/2011
J:\CIVIL\07432\DWG\WTR\EK2WTR PLAN\EK259WLP02.DWG

CITY OF WICHITA

159TH STREET EAST

WATER LINE 4 PLAN AND PROFILE

STA. 50+00 TO STA. 62+00