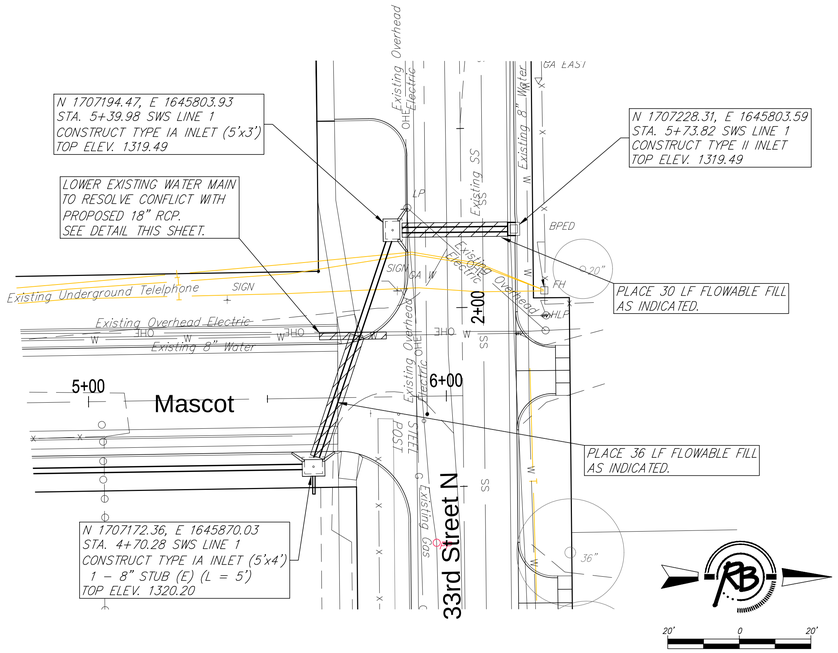

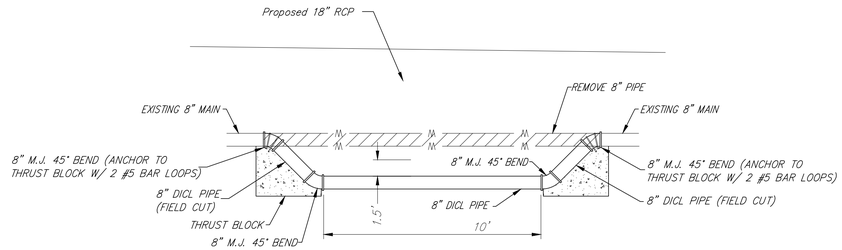

WATER MAIN LOWERING DETAILS

**NOT TO SCALE

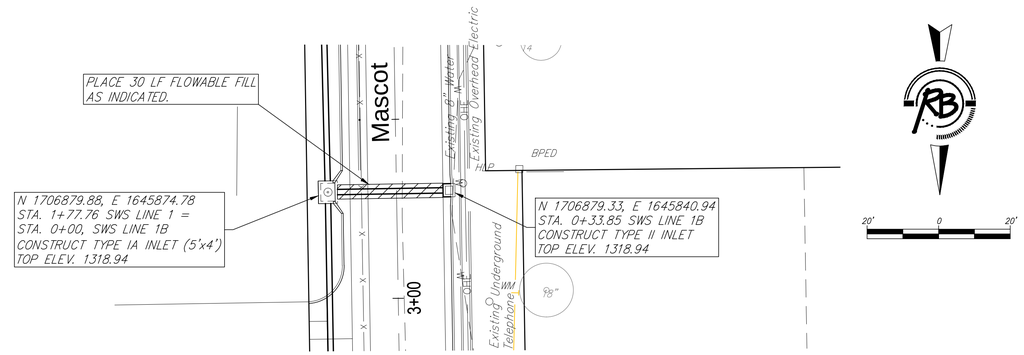

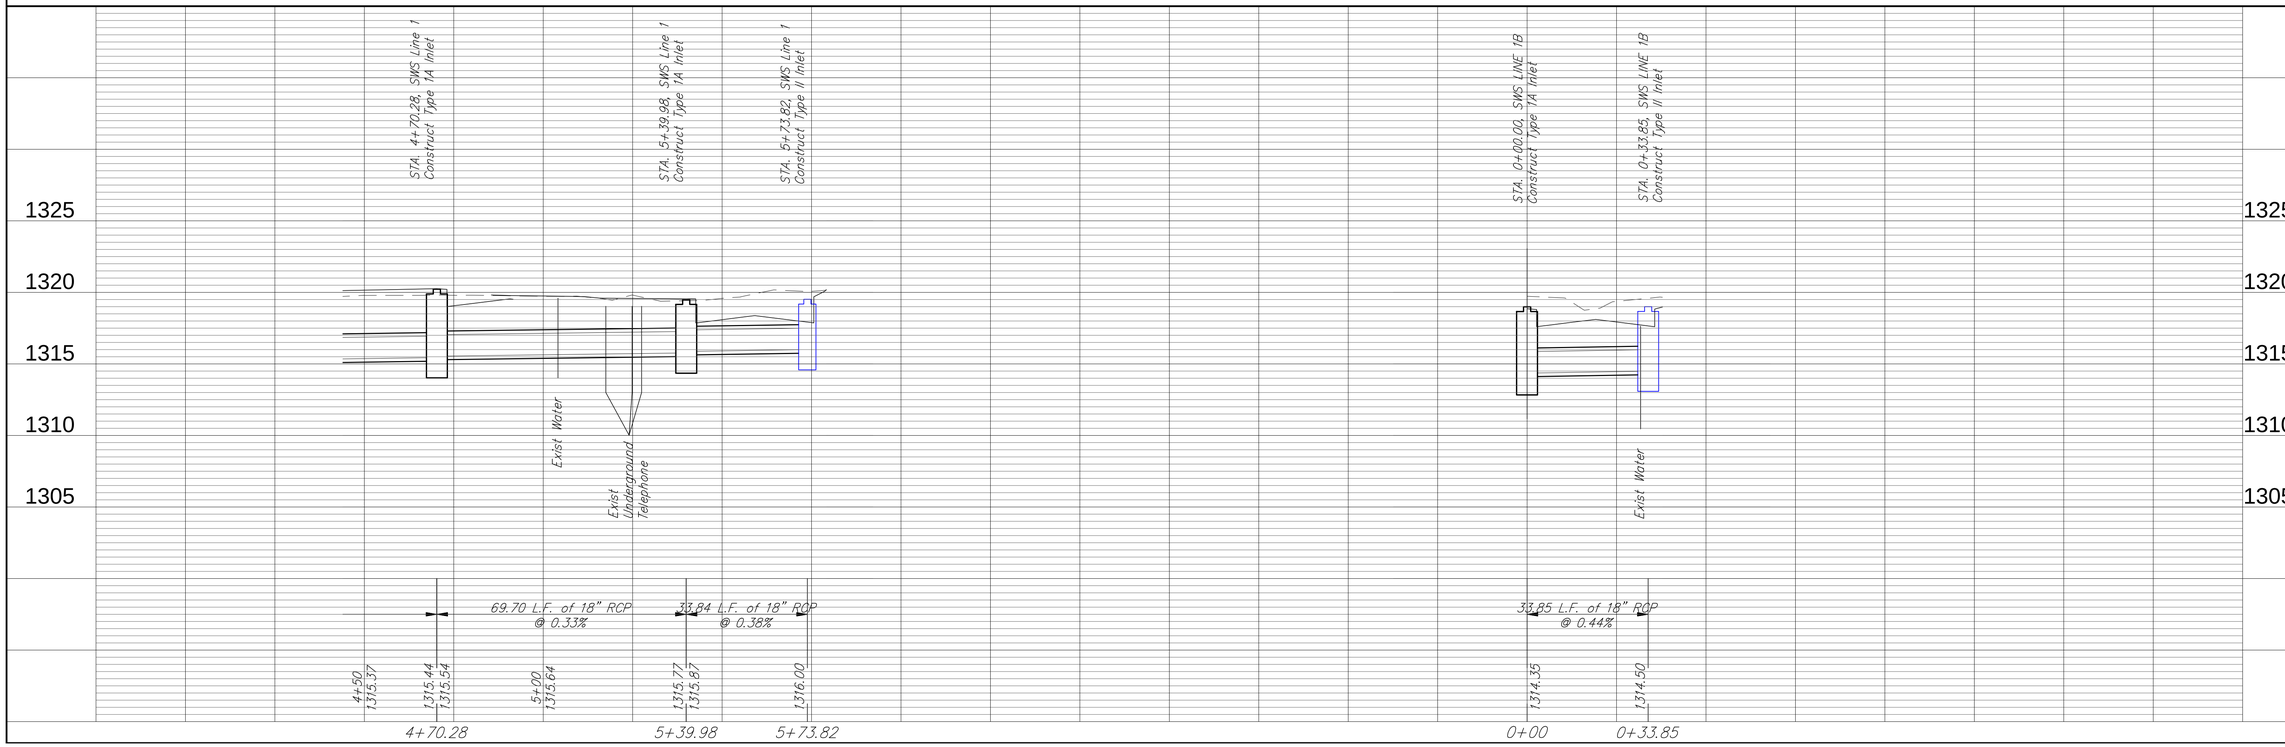

Ruggles & Bohm, P.A.
Engineering, Surveying, Land Planning
524 North Main
Wichita, Kansas 67203
(316) 264-6026
(316) 264-4623 fax
E-Mail: info@ruglesbohm.com
www.ruglesbohm.com

DESIGN	DRAWN	REVISED
EJG	EJG	REVIEW
UTILITY	DATE	June 4, 2010

PROJECT NUMBER 472-84901

DRAWING FILE ENGINEERING BASE [SWS PAP-1 (3)]

PAVING IMPROVEMENTS
Storm Water Sewer
WICHITA, KANSAS

RB JOB 3614T

SHEET 15 OF 30