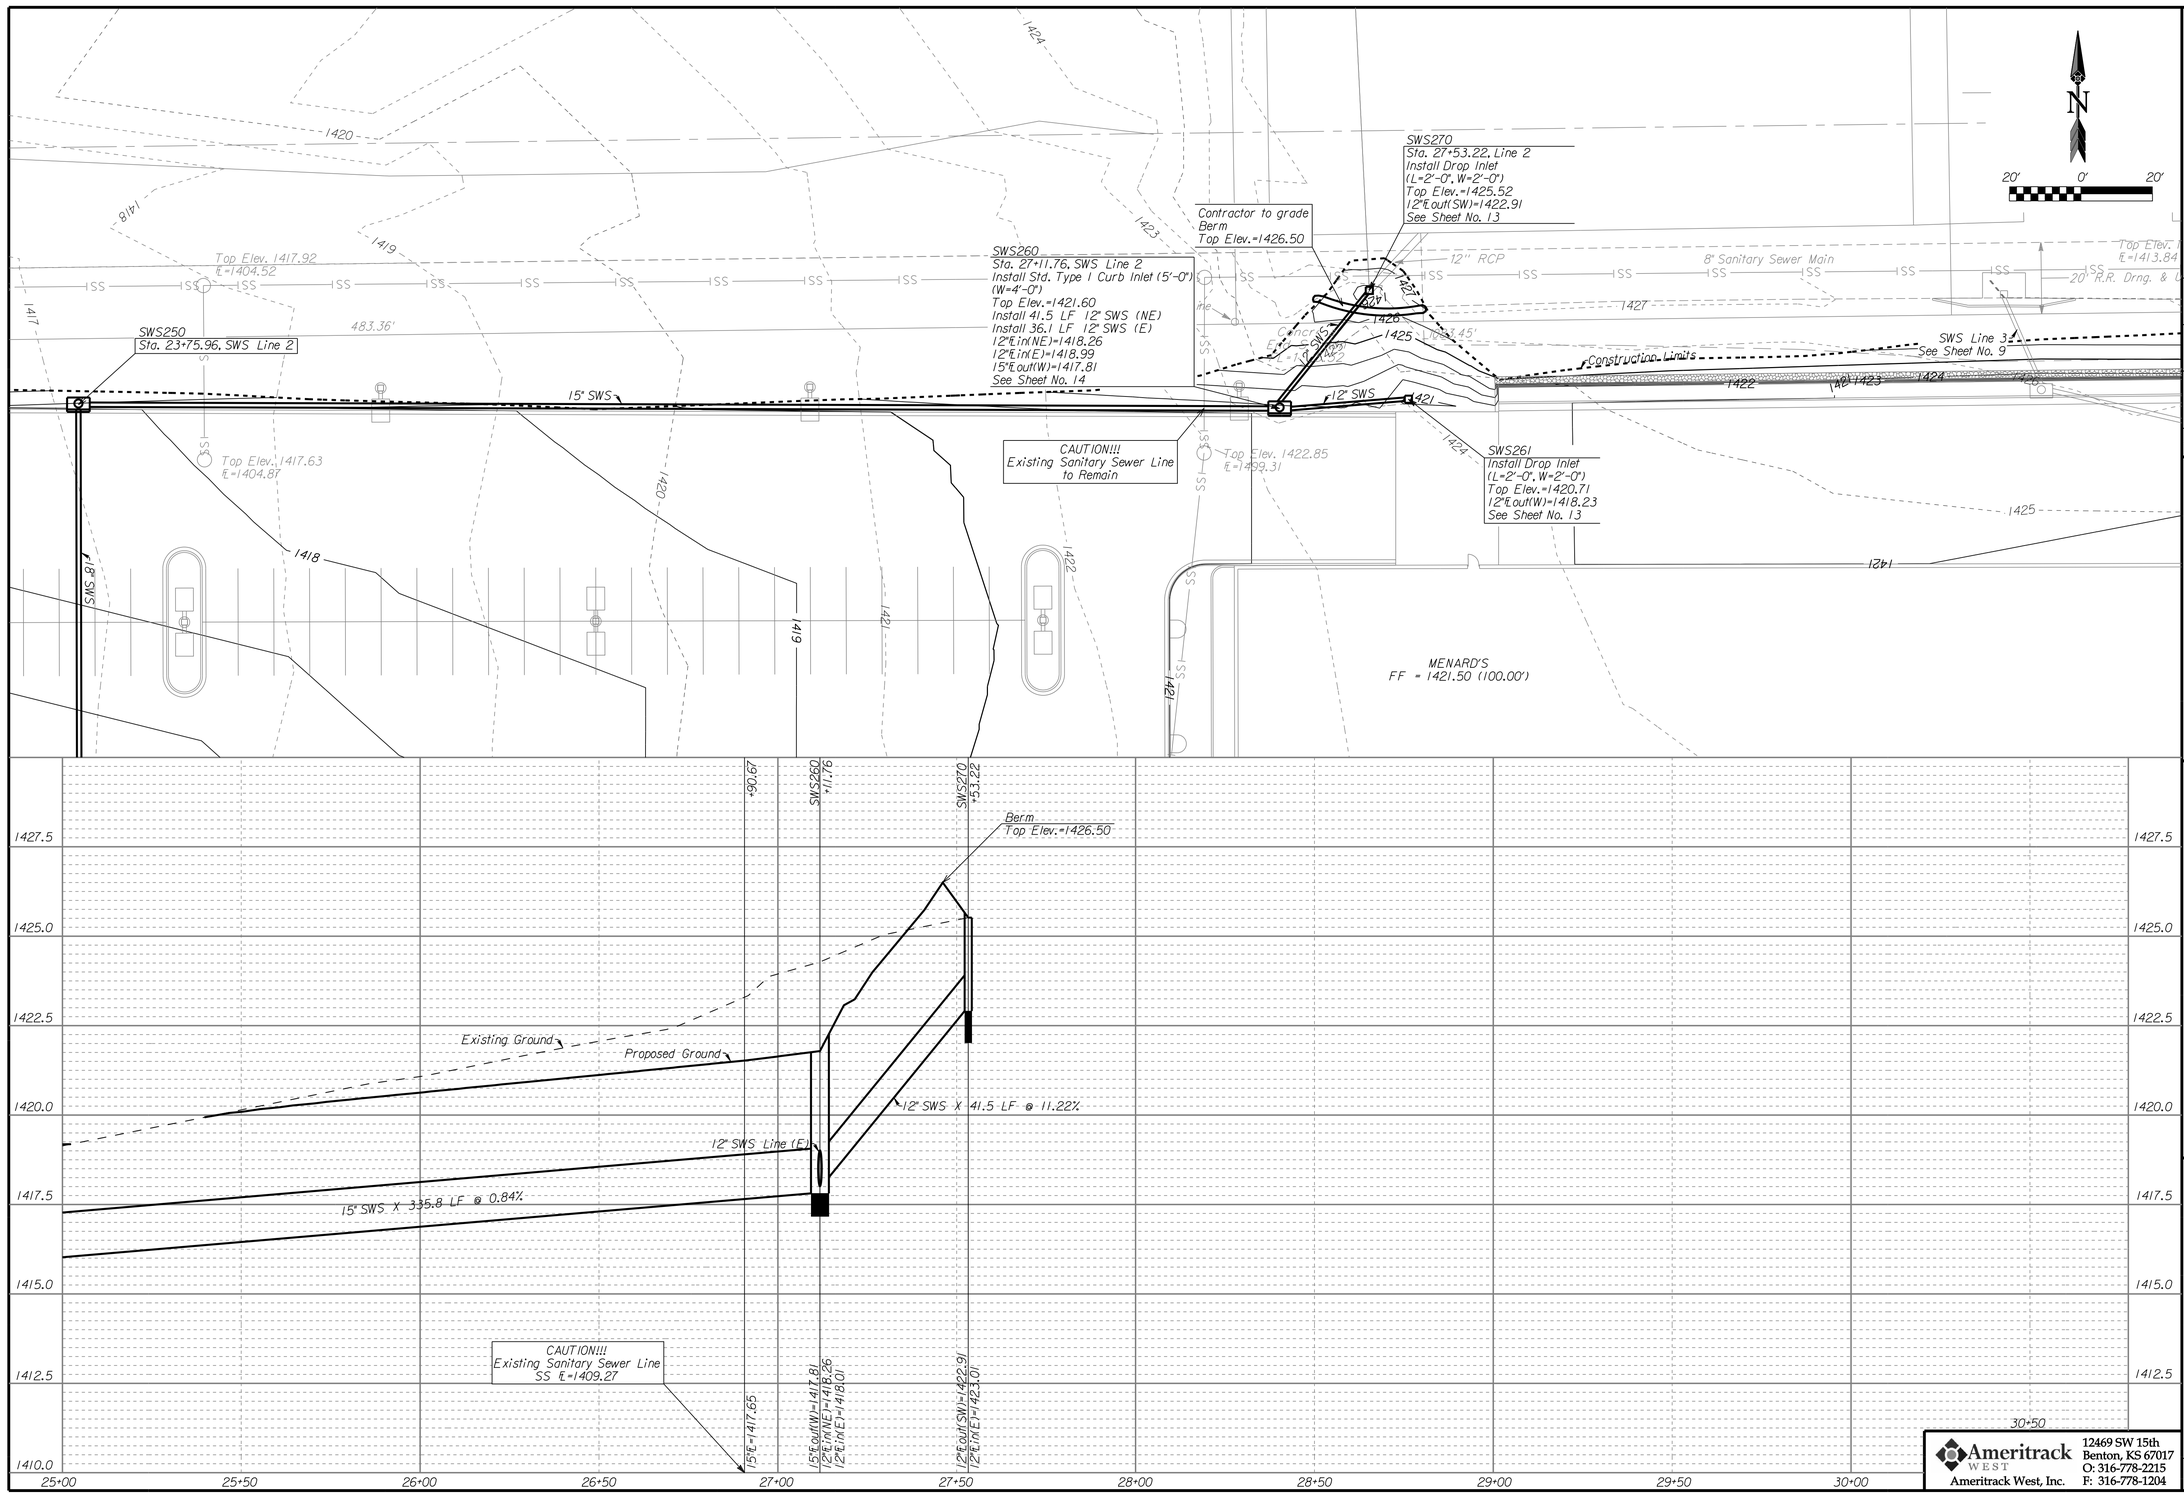

FIREPOINT ADDITION
SWS LINE 2
PLAN AND PROFILE
WICHITA, KANSAS
JAMES ARMOUR, P.E. - CITY ENGINEER
Project No. 2042 PPS - DCA No. 607861

No. | Date | By | Approved | Revision

POE & ASSOCIATES OF KANSAS, INC.
CONSULTING ENGINEERS
5940 E. Central, Suite 200 ■ Wichita, KS 67208-4242
Phone 316/685-4114 ■ FAX 316/685-4444

FINAL

Designed By: BLB
Drawn By: ELS
Drawing: 463_PPS5_SWS_Line 2_PP_2.dgn
Date: April 27, 2010

Sheet 5 of 23

Ameritrack WEST
Ameritrack West, Inc.
12469 SW 15th
Benton, KS 67017
O: 316-778-2215
F: 316-778-1204