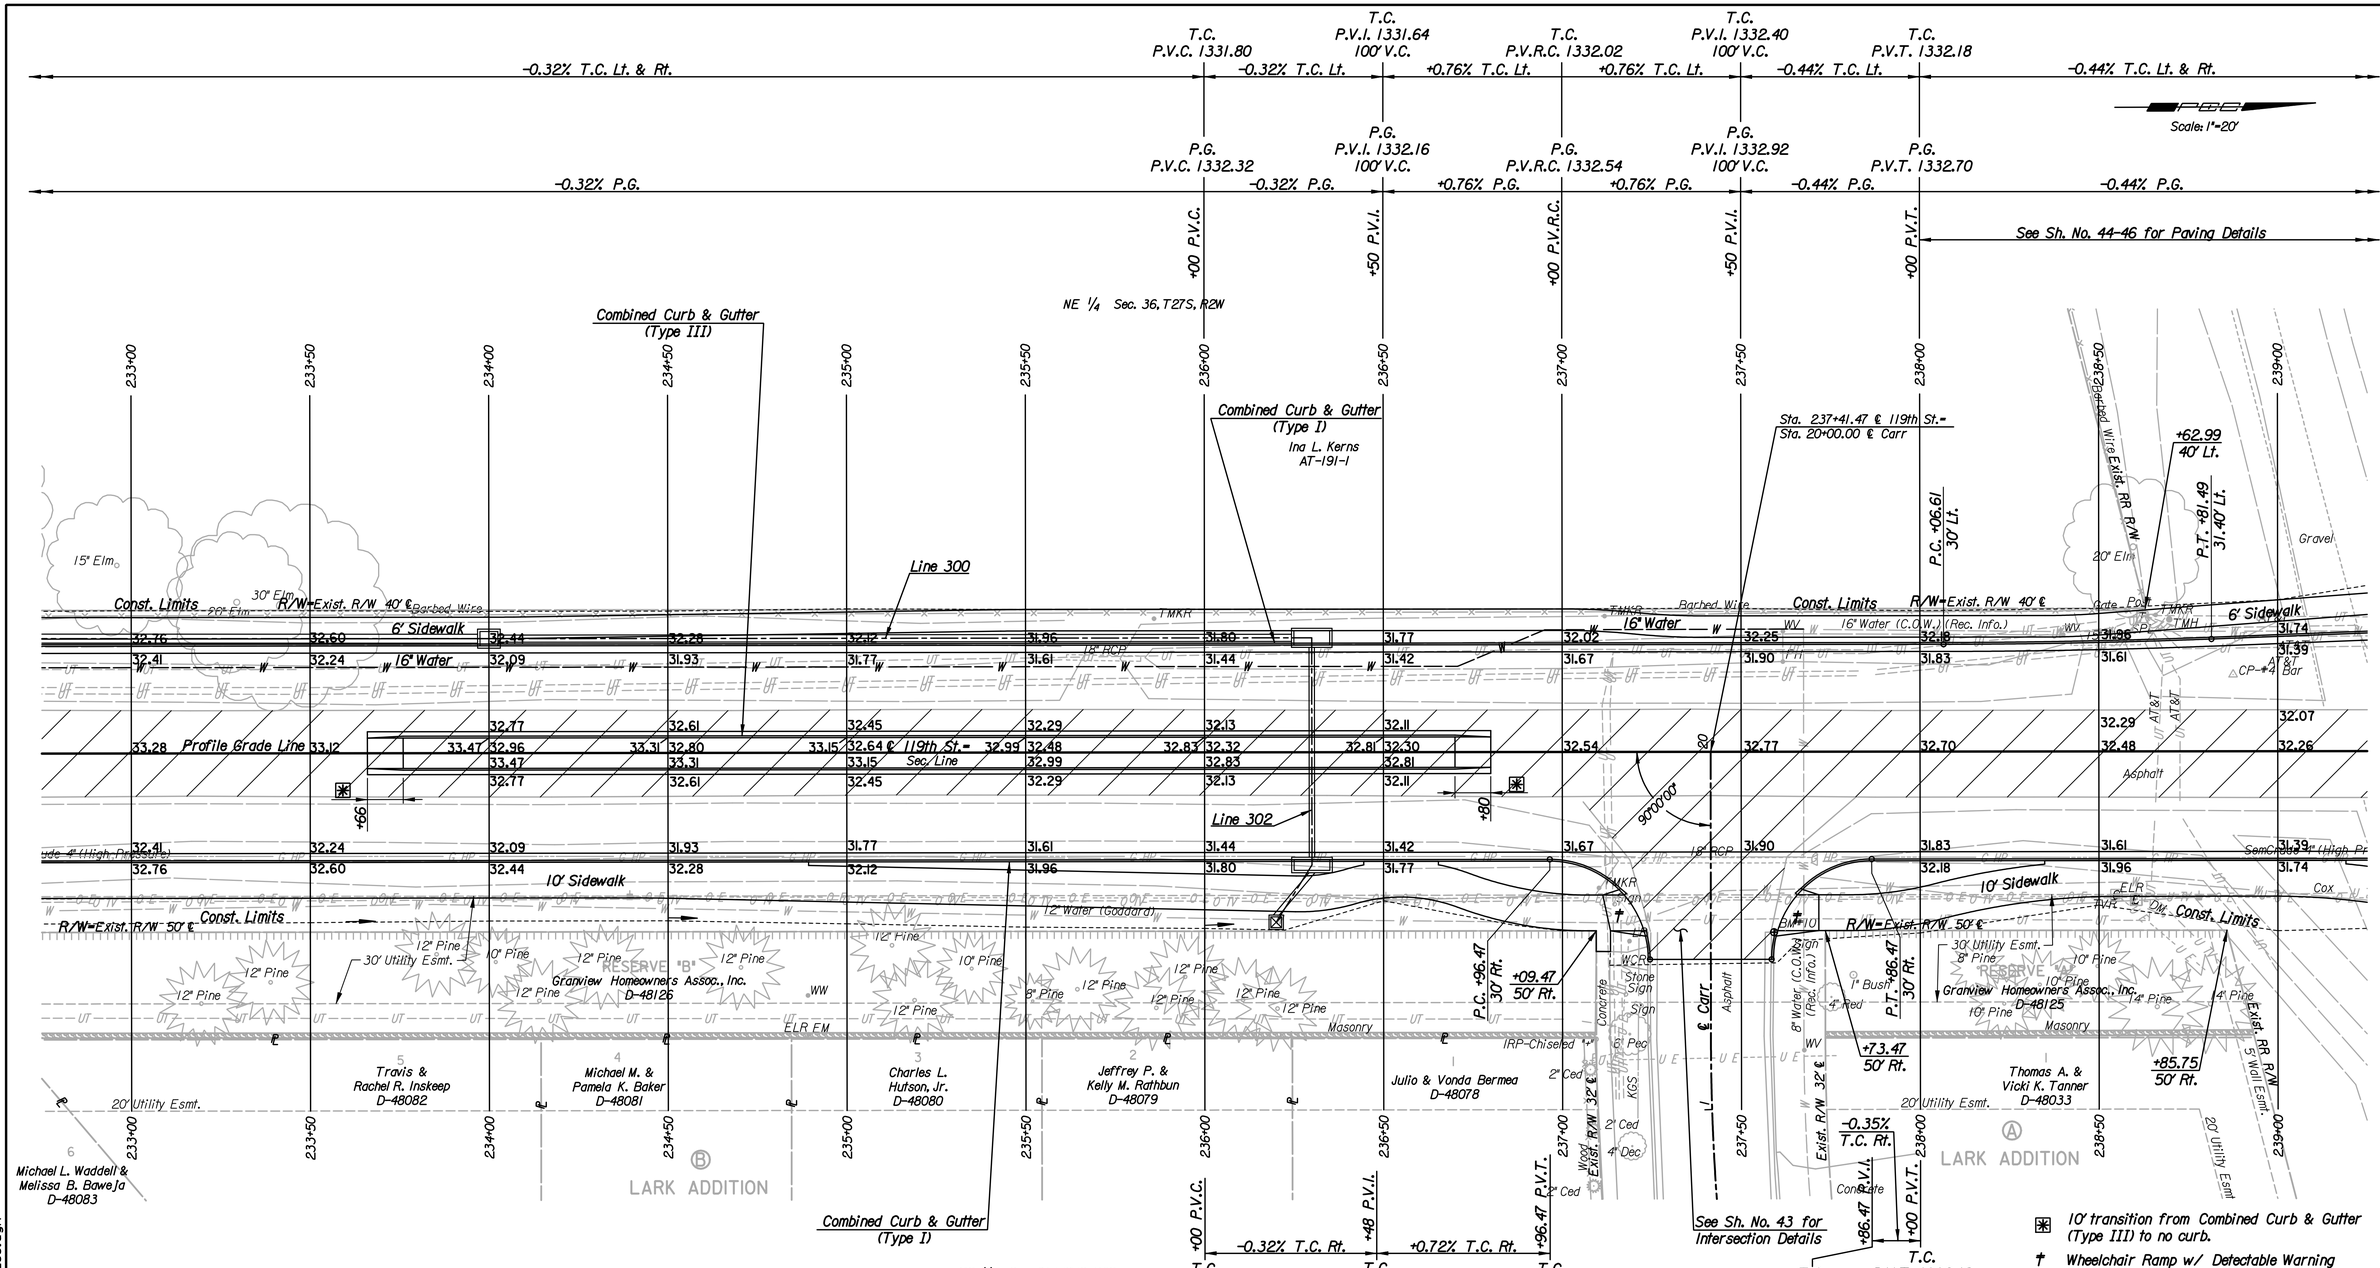

10' transition from Combined Curb & Gutter (Type III) to no curb.

† Wheelchair Ramp w/ Detectable Warning

REMOVAL OF EXISTING STRUCTURES *		
STATION	SIDE	ITEM
235+72	Lt.	18" RCP
237+15	Rt.	Sign
237+42	Rt.	18" RCP with End Sections
237+64	Rt.	Sign
238+52	Lt.	15" PVC

* For Information Only

BM#12 Set Chiseled "O" Top Back of Curb S side of Dora, 100'± E of center 119th, adjacent to FH 89.12' Rt. ℄ Sta. 230+66.36 Elev.=1333.81

BM#10 Set Chiseled "O" Top Back of Curb N Curb Carr St. at W end, just E of 119th 50.43' Rt. ℄ Sta. 237+59.00 Elev.=1333.34

Utilities

Gas	SemCrude, LP
Power	Westar Energy
Telephone	AT&T
Television	Cox Communications
Water	City of Goddard
Water	Wichita Water & Sanitary Sewer Dept.

No.	Revision	By	Date

119TH ST.

PLAN
STA. 233+00 TO STA. 239+00

JAMES L. ARMOUR, P.E.-CITY ENGINEER
CITY OF WICHITA PROJECT NO. 472-84694

Professional Engineering Consultants, P.A.
303 S. TOPEKA • WICHITA, KANSAS 67202
316-262-2691 • FAX 316-262-3003

Designed by	JPS	Job No.	08208
Drawn by	SVB	Date	Sept., 2010

Sht. 12 of 149

Plotted By: svb Date: 1/21/2011 9:52:59 AM
FILE: I:\2008\08208\Plan\08208-PL233.dgn