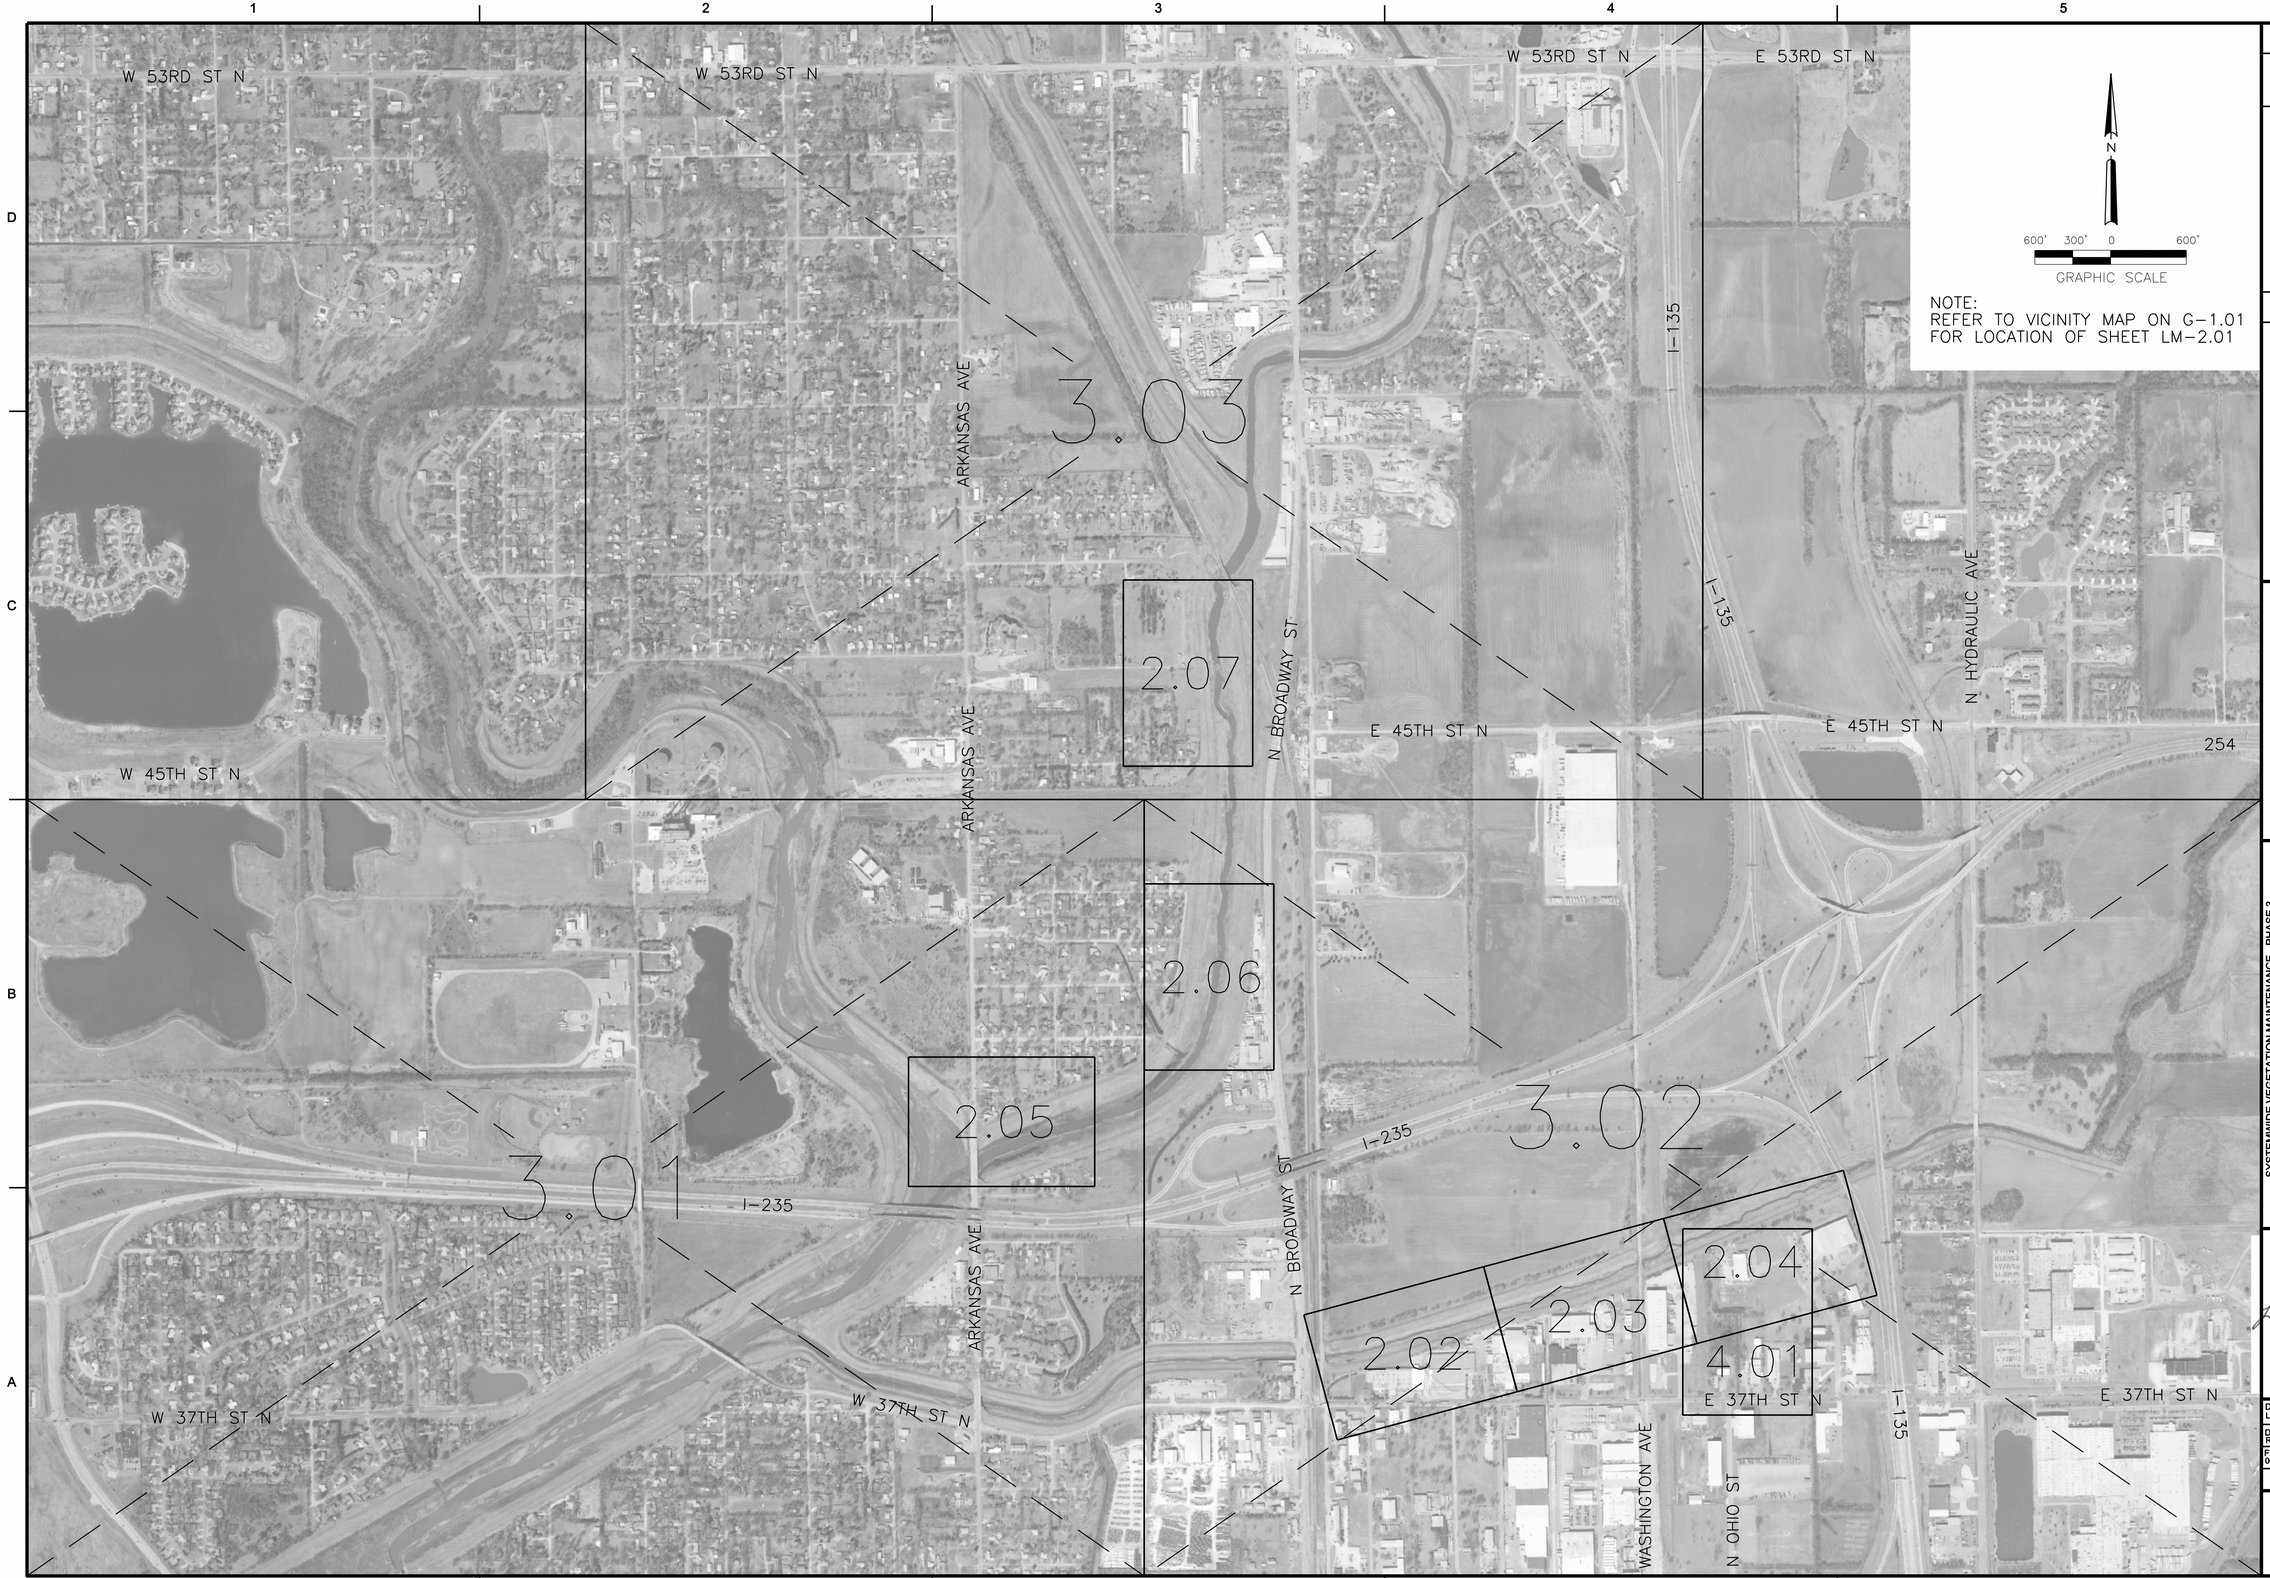

NOTE:
REFER TO VICINITY MAP ON G-1.01
FOR LOCATION OF SHEET LM-2.01

MARK	DESCRIPTION	DATE	APPR.

amec

AMEC Earth & Environmental, Inc.
1129 SW Wanamaker
Topeka, Kansas 66604
Phone: (785) 272-4830
Fax: (785) 272-4878

CITY OF WICHITA

SYSTEMWIDE VEGETATION MAINTENANCE - PHASE 3
WICHITA-VALLEY CENTER LOCAL FLOOD PROTECTION PROJECT
WICHITA, KANSAS

PREPARED FOR
THE CITY OF WICHITA, KANSAS
455 N. Main
Wichita, KS 67202

LAWRENCE J. SAMPLE
LICENSED
15855
5-20-2011
PROFESSIONAL ENGINEER
KANSAS

DESIGNED BY:		DATE:
Larry Sample, PE		5-20-2011
DWN BY: RES	CKD BY: LBK	APP BY: L. SAMPLE
FILE NAME: 06_PARTIAL KEY PLAN.dgn		
AMEC PROJ. NO. 5-6150-0001		

LM-1.01
SHEET 6 OF 42