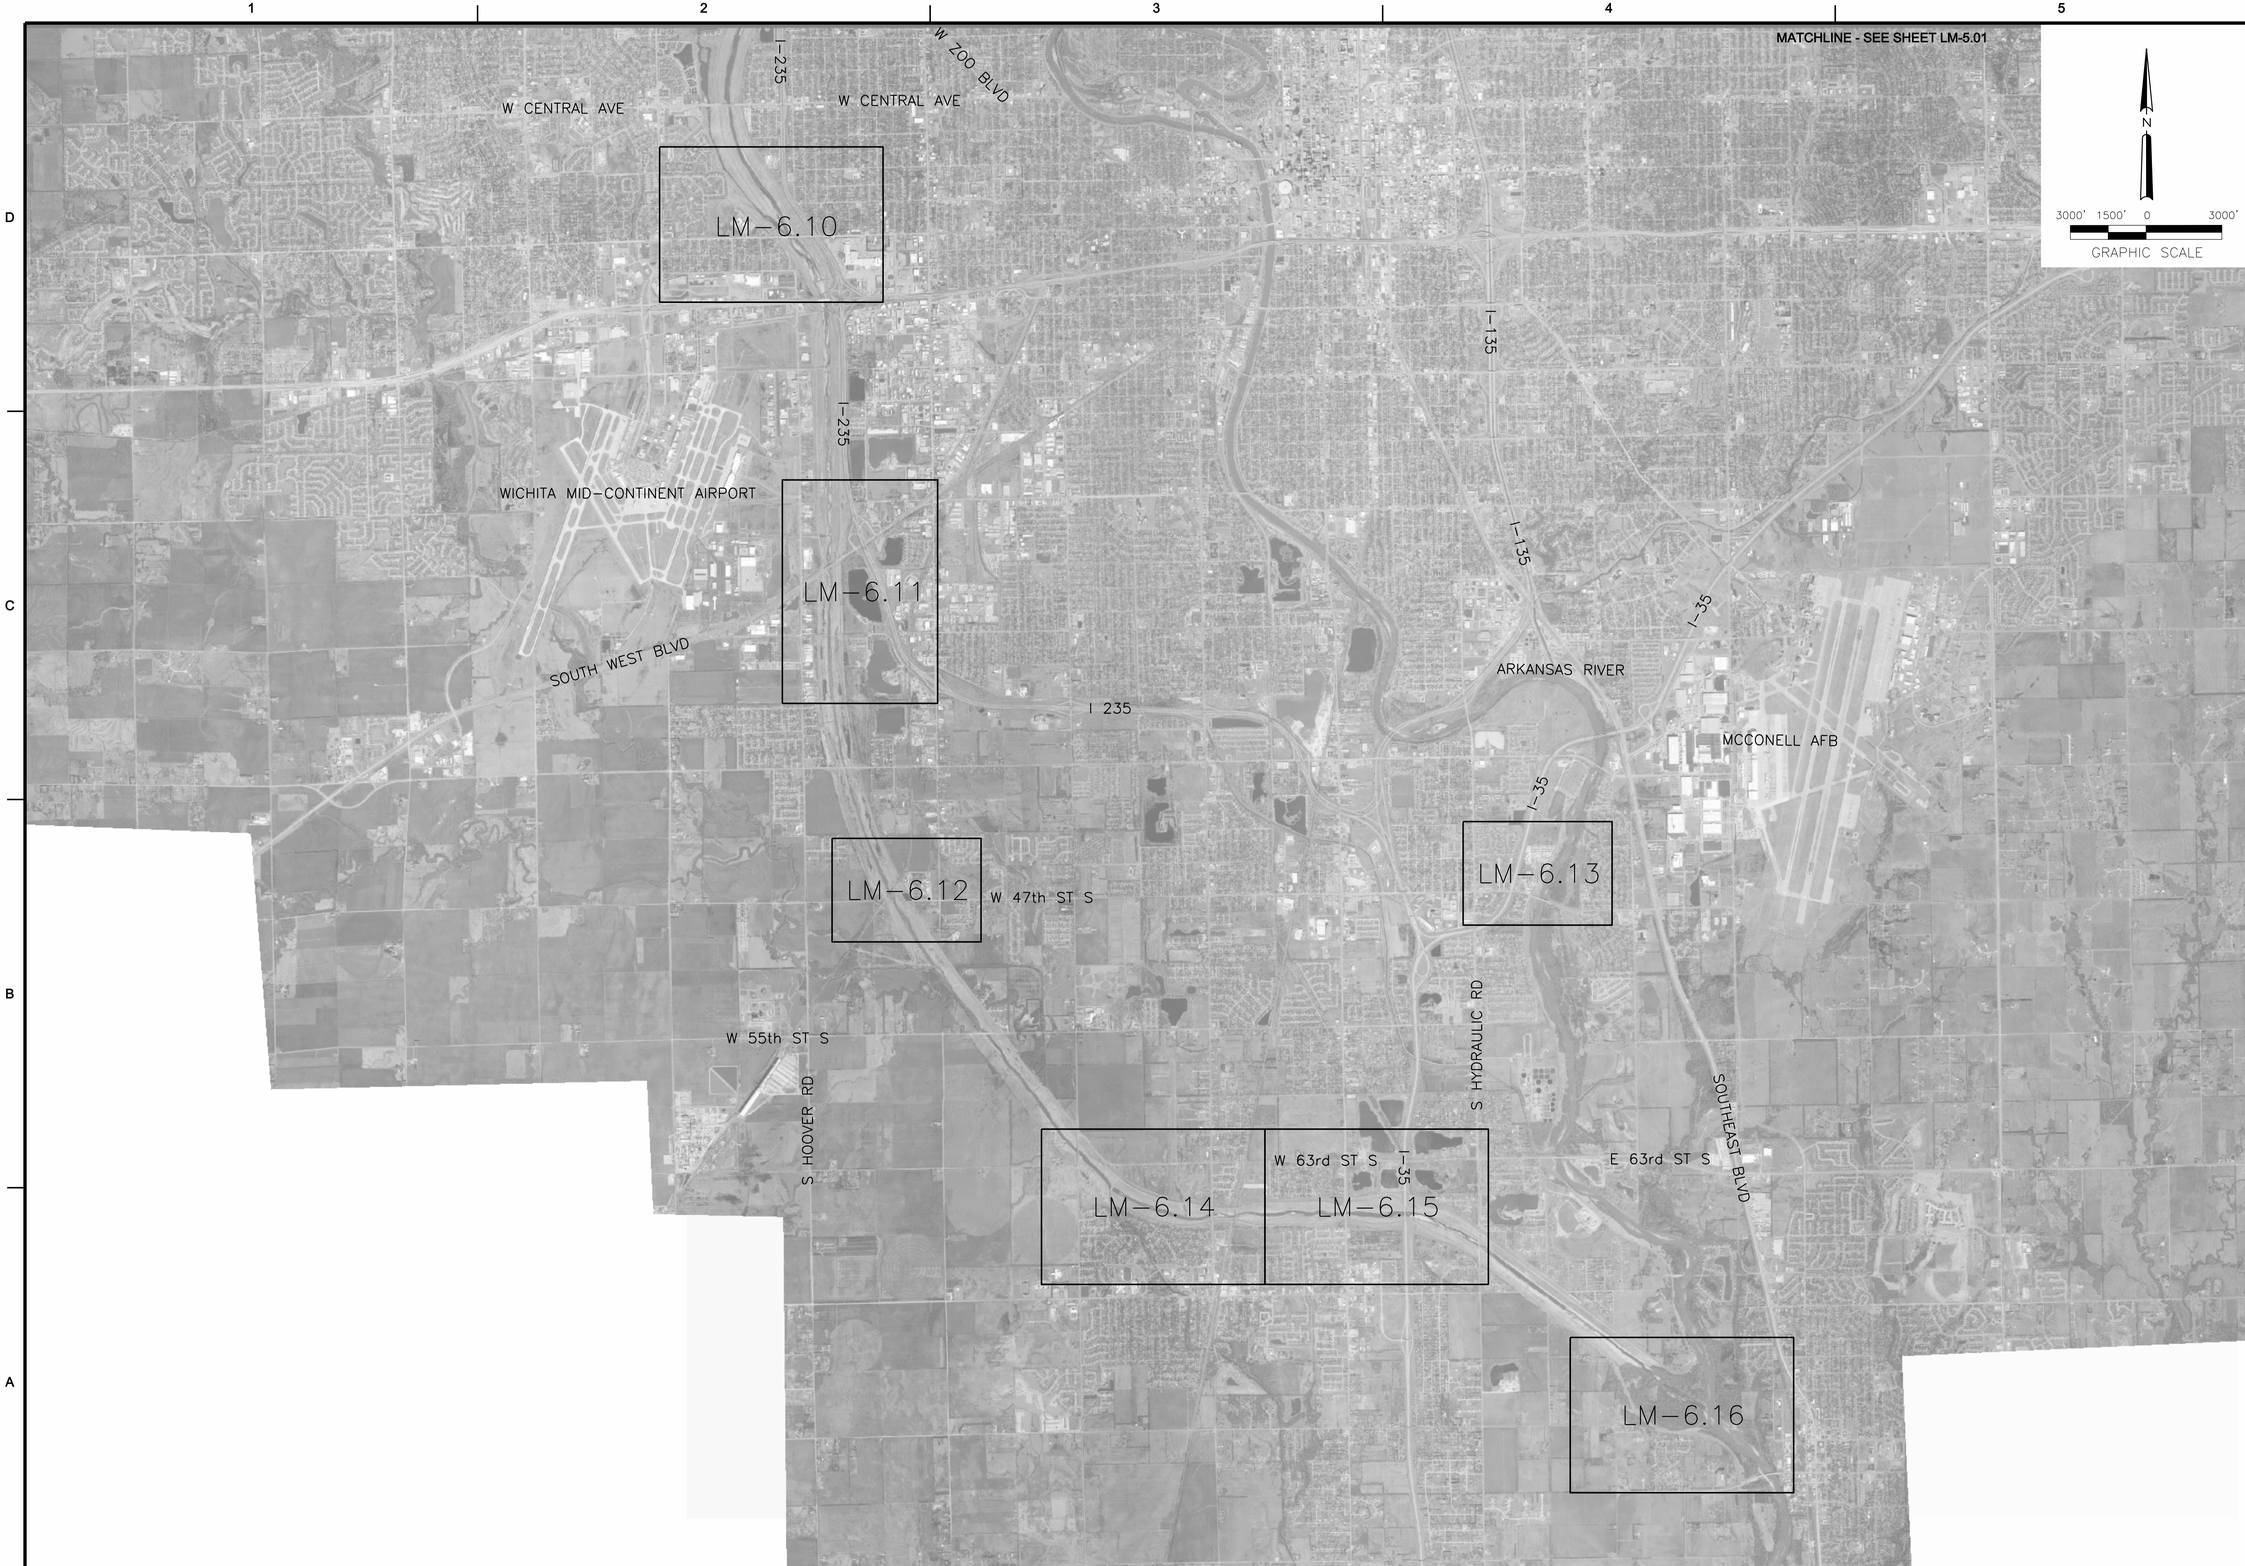

MARK	DESCRIPTION	DATE	APPR.

amec
AMEC Earth & Environmental, Inc.
1129 SW Wanamaker
Topeka, Kansas 66604
Phone: (785) 272-6630
Fax: (785) 272-6878

CITY OF WICHITA

SYSTEMWIDE VEGETATION MAINTENANCE - PHASE 3
WICHITA-VALLEY CENTER LOCAL FLOOD PROTECTION PROJECT
WICHITA, KANSAS

PREPARED FOR
THE CITY OF WICHITA, KANSAS
455 N. Main
Wichita, KS 67202

LAWRENCE J. SAMPLE
LICENSED
15855
5-20-2011
KANSAS
PROFESSIONAL ENGINEER

DESIGNED BY: Larry Sample, PE		DATE: 5-20-2011
DWN BY: RES	CKD BY: LBK	APP BY: L. SAMPLE
FILE NAME: 22_PARTIAL KEY PLAN - BID ALT.dgn		
AMEC PROJ. NO. 5-6150-0001		

PARTIAL KEY PLAN - ALTERNATE BID ITEM

LM-5.02

SHEET 22 OF 42