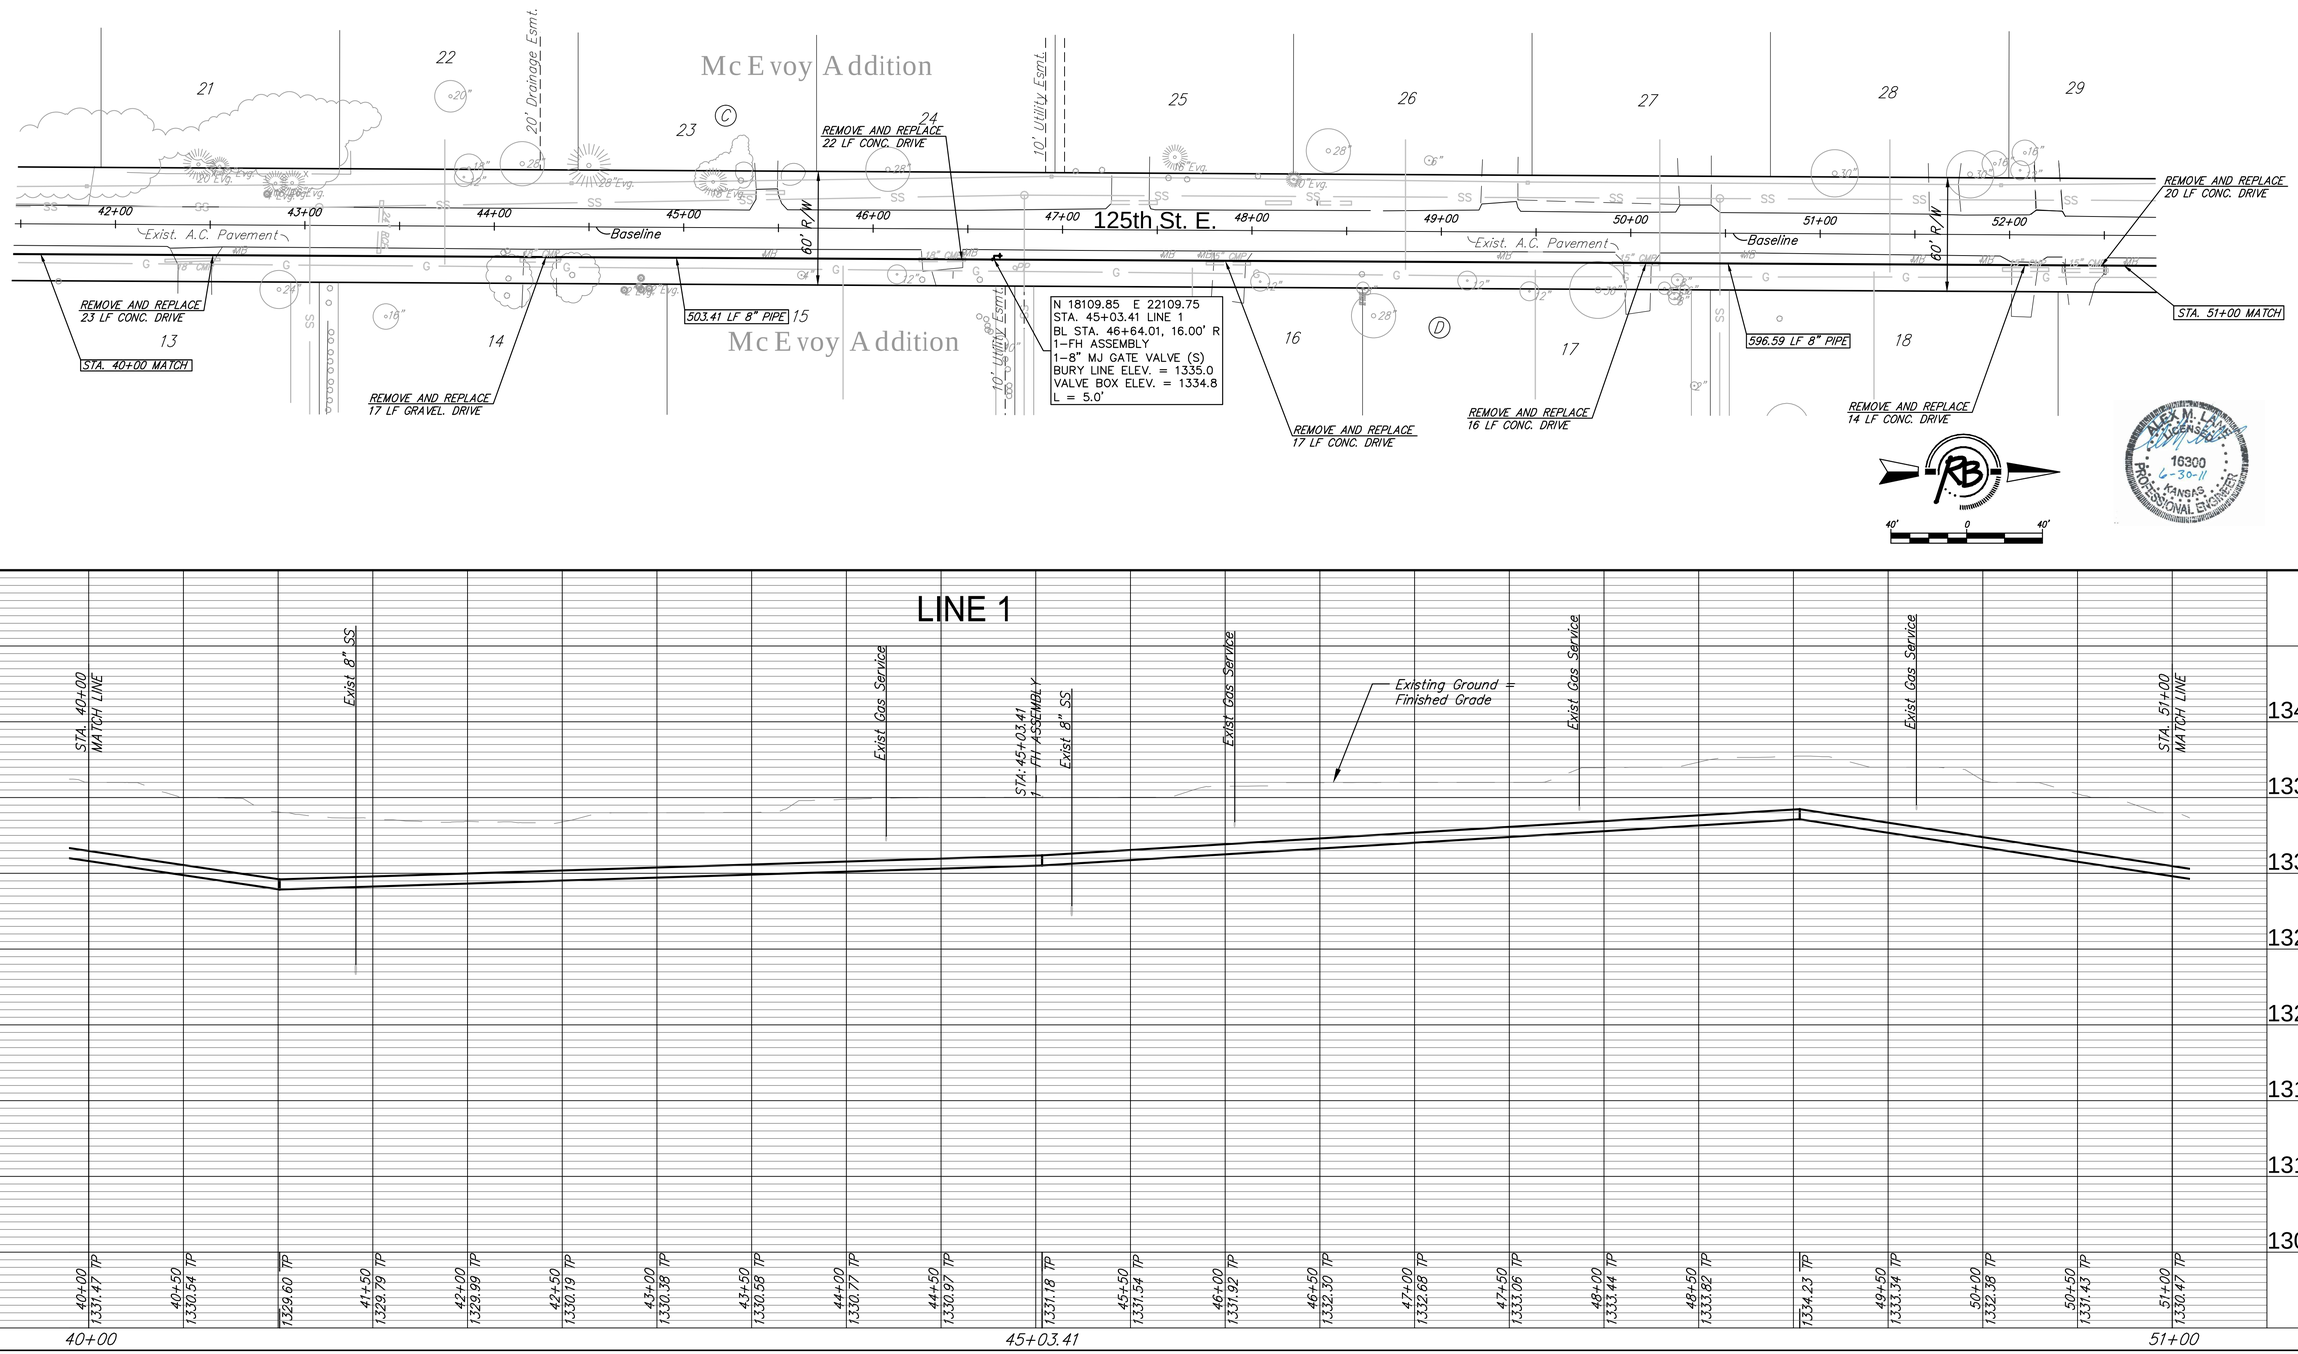

Ruggles & Bohn, P.A.
Engineering, Surveying, Land Planning
604 North Main, Suite 100
Wichita, Kansas 67203
(316) 264-4421
(316) 264-4423 fax
E-mail: info@rbkansas.com
www.rbkansas.com

REVISED
REVIEW
DRAWN AML
DESIGN AML
DATE Apr. 20, 2011
UTILITY

PROJECT NUMBER 448-90500
DRAWING FILE engineeringbase [08 Line 1]

WATER LINE IMPROVEMENTS
MCEVOY ADDITION
WICHITA, KANSAS

RB JOB 3752W
SHEET 8 OF 15