PROJECT NO.	YEAR	SHEET NO.	TOTAL SHEETS
472-84920	2011	R82	101

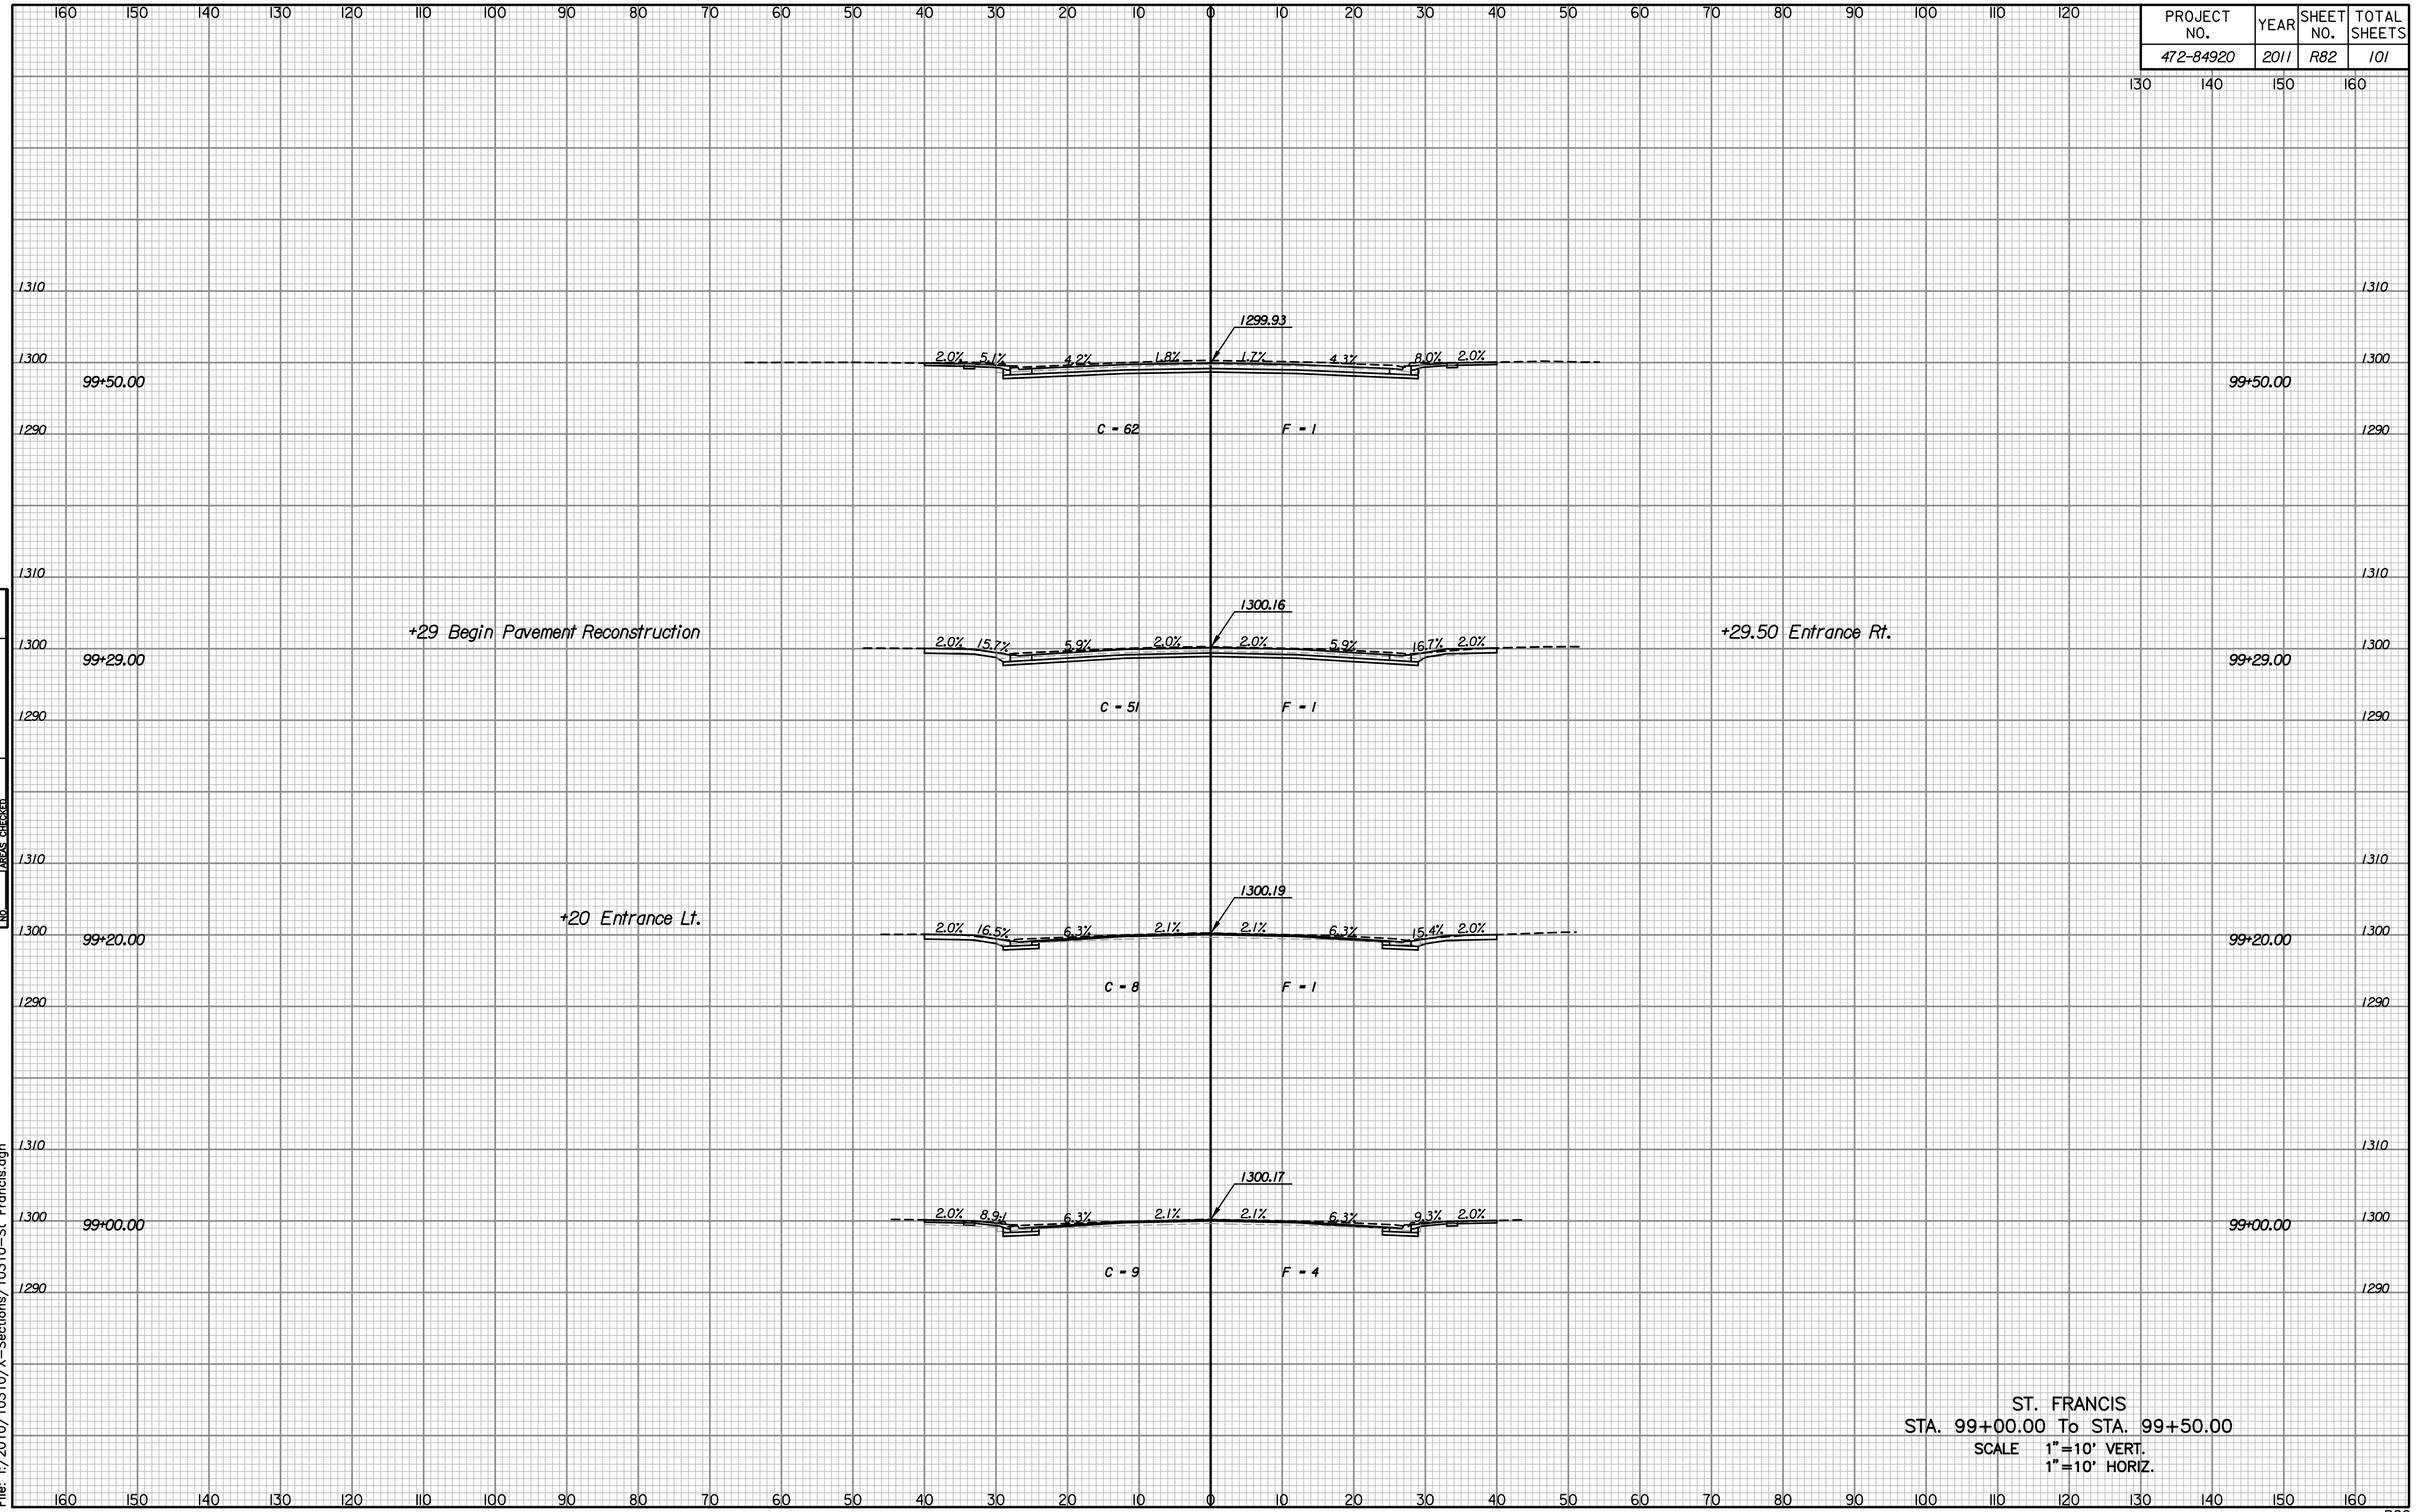

ST. FRANCIS
STA. 99+00.00 To STA. 99+50.00
SCALE 1"=10' VERT.
1"=10' HORIZ.

NO.	NOTE BOOK	TEMPLATE	AREAS	AREAS CHECKED

Plotted By: CKC Date: 07-07-2011
File: I:/2010/10310/X-Sections/10310-St Francis.dgn

R82