PROJECT NO.	YEAR	SHEET NO.	TOTAL SHEETS
472-84920	2011	R97	101

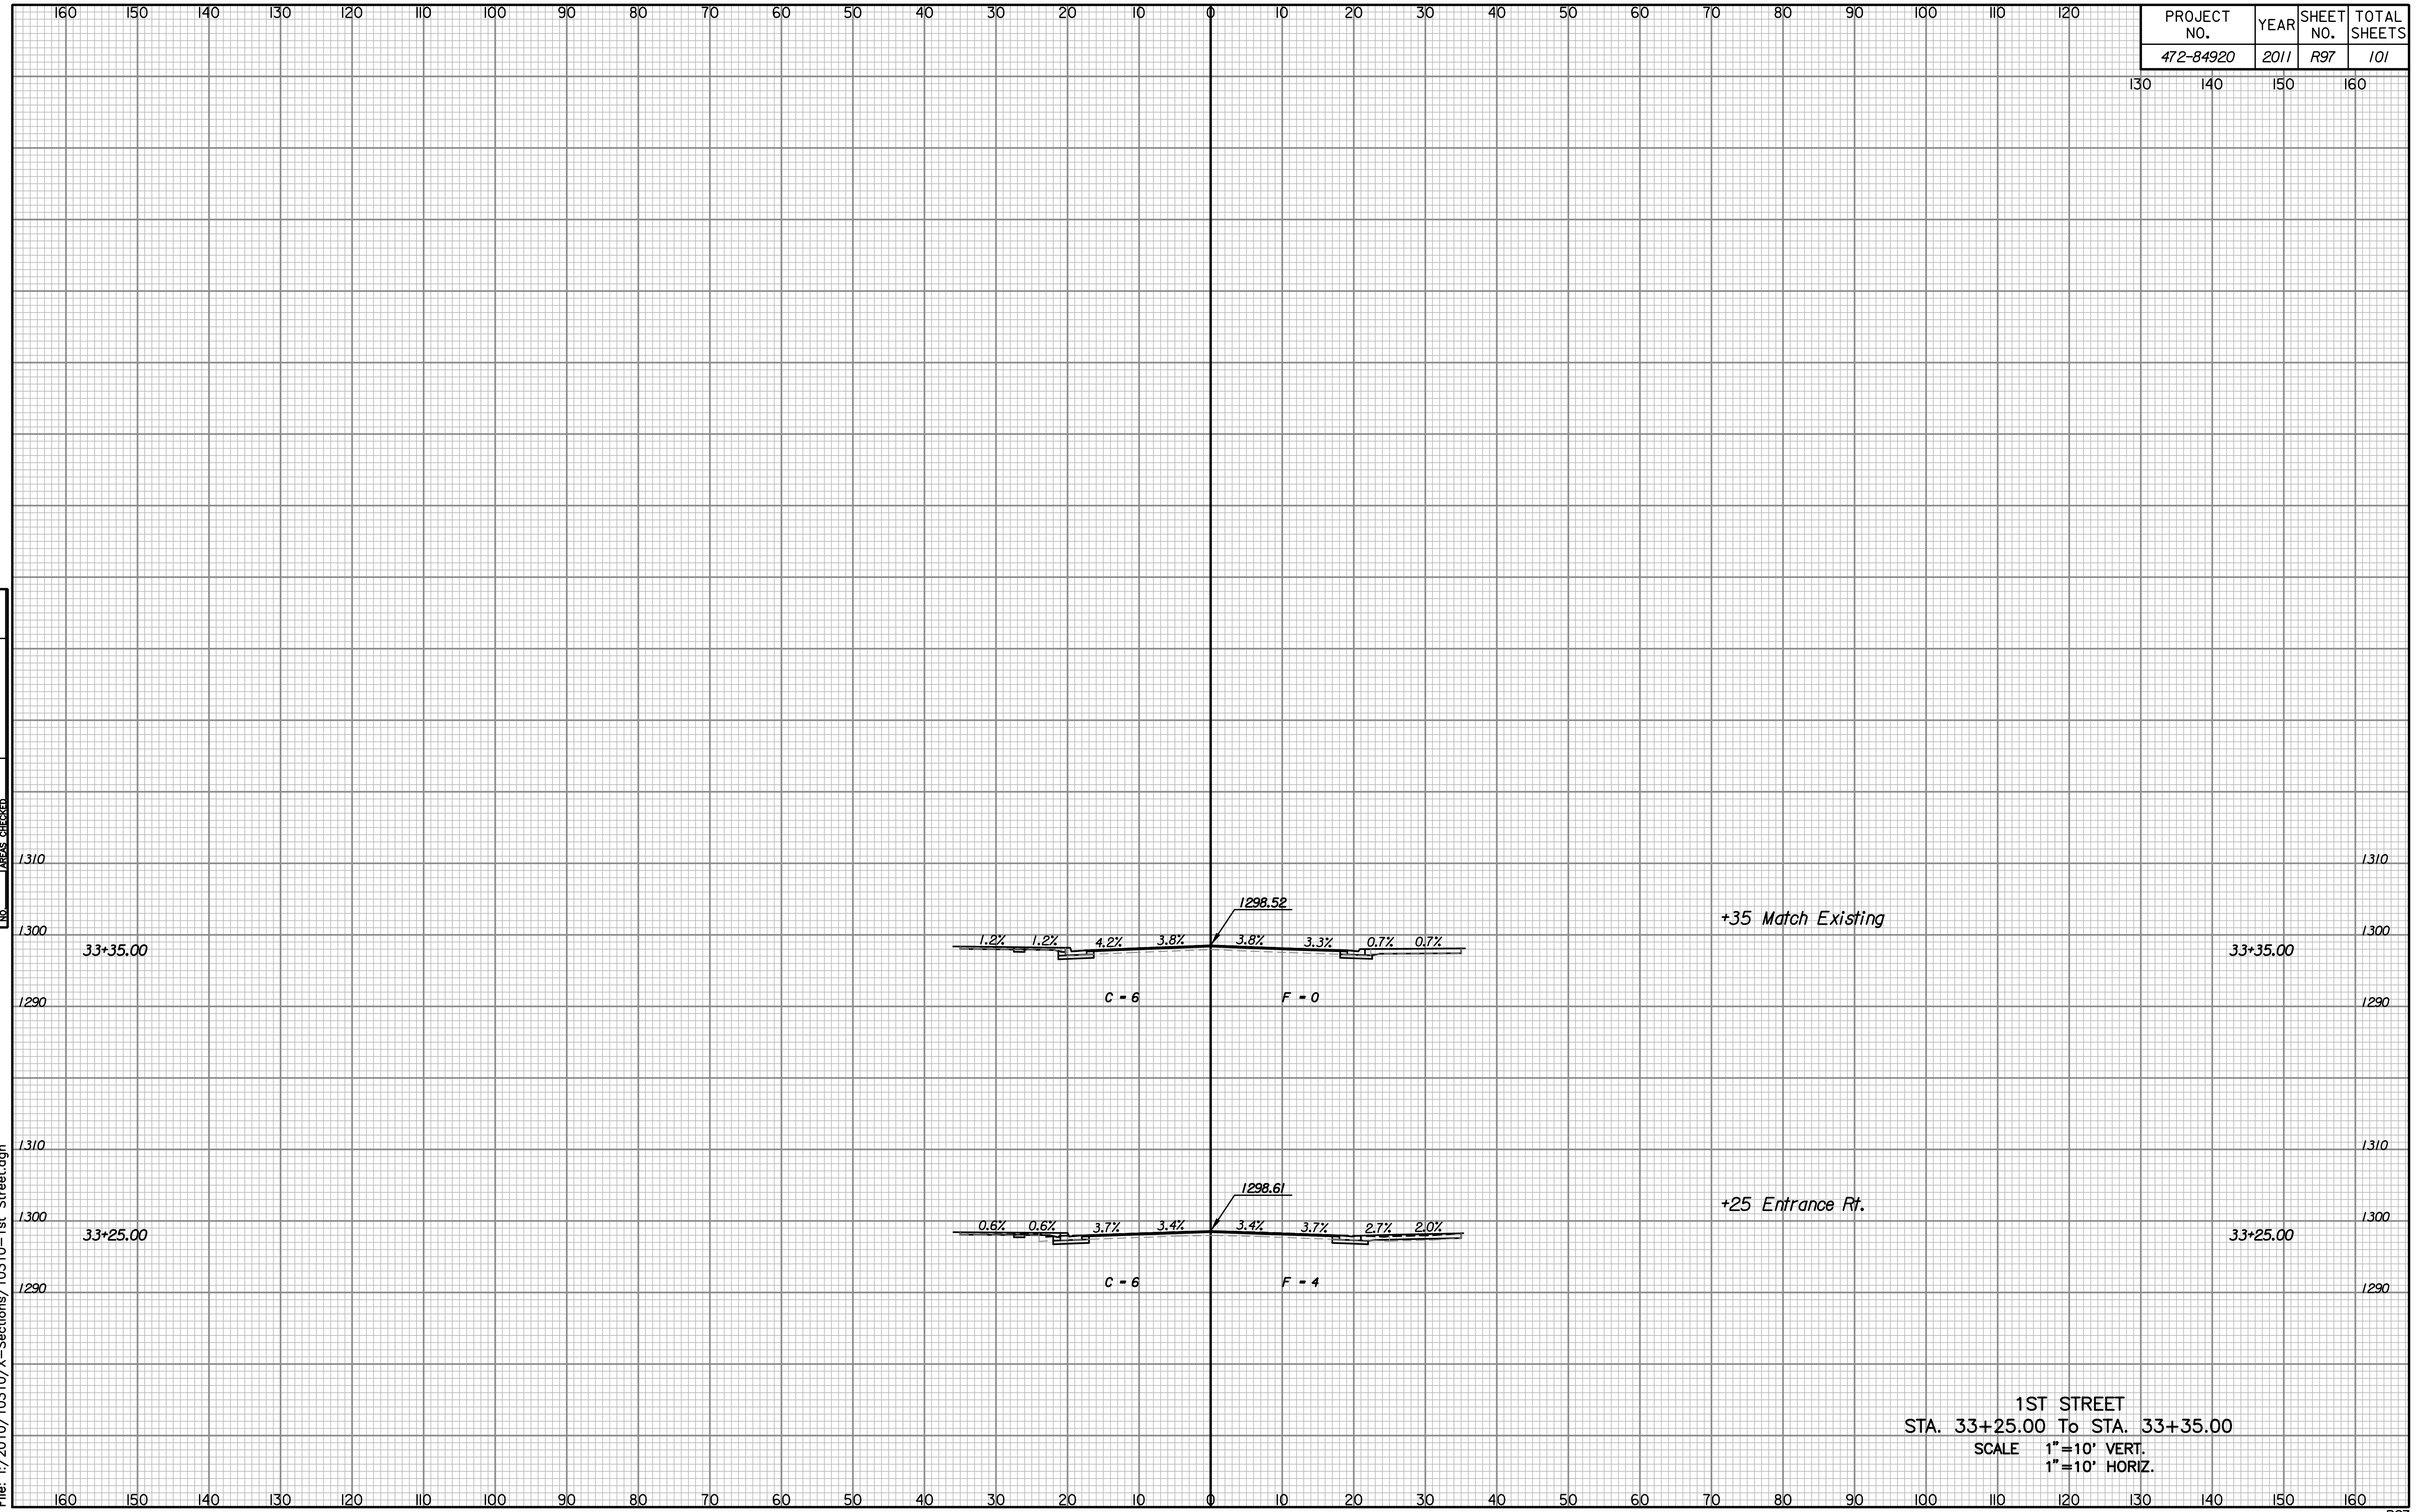

NOTE BOOK
TEMPLATE
AREAS
AREAS CHECKED
NO.

Plotted By: CKC Date: 07-07-2011
File: I:/2010/10310/X-Sections/10310-1st Street.dgn

R97