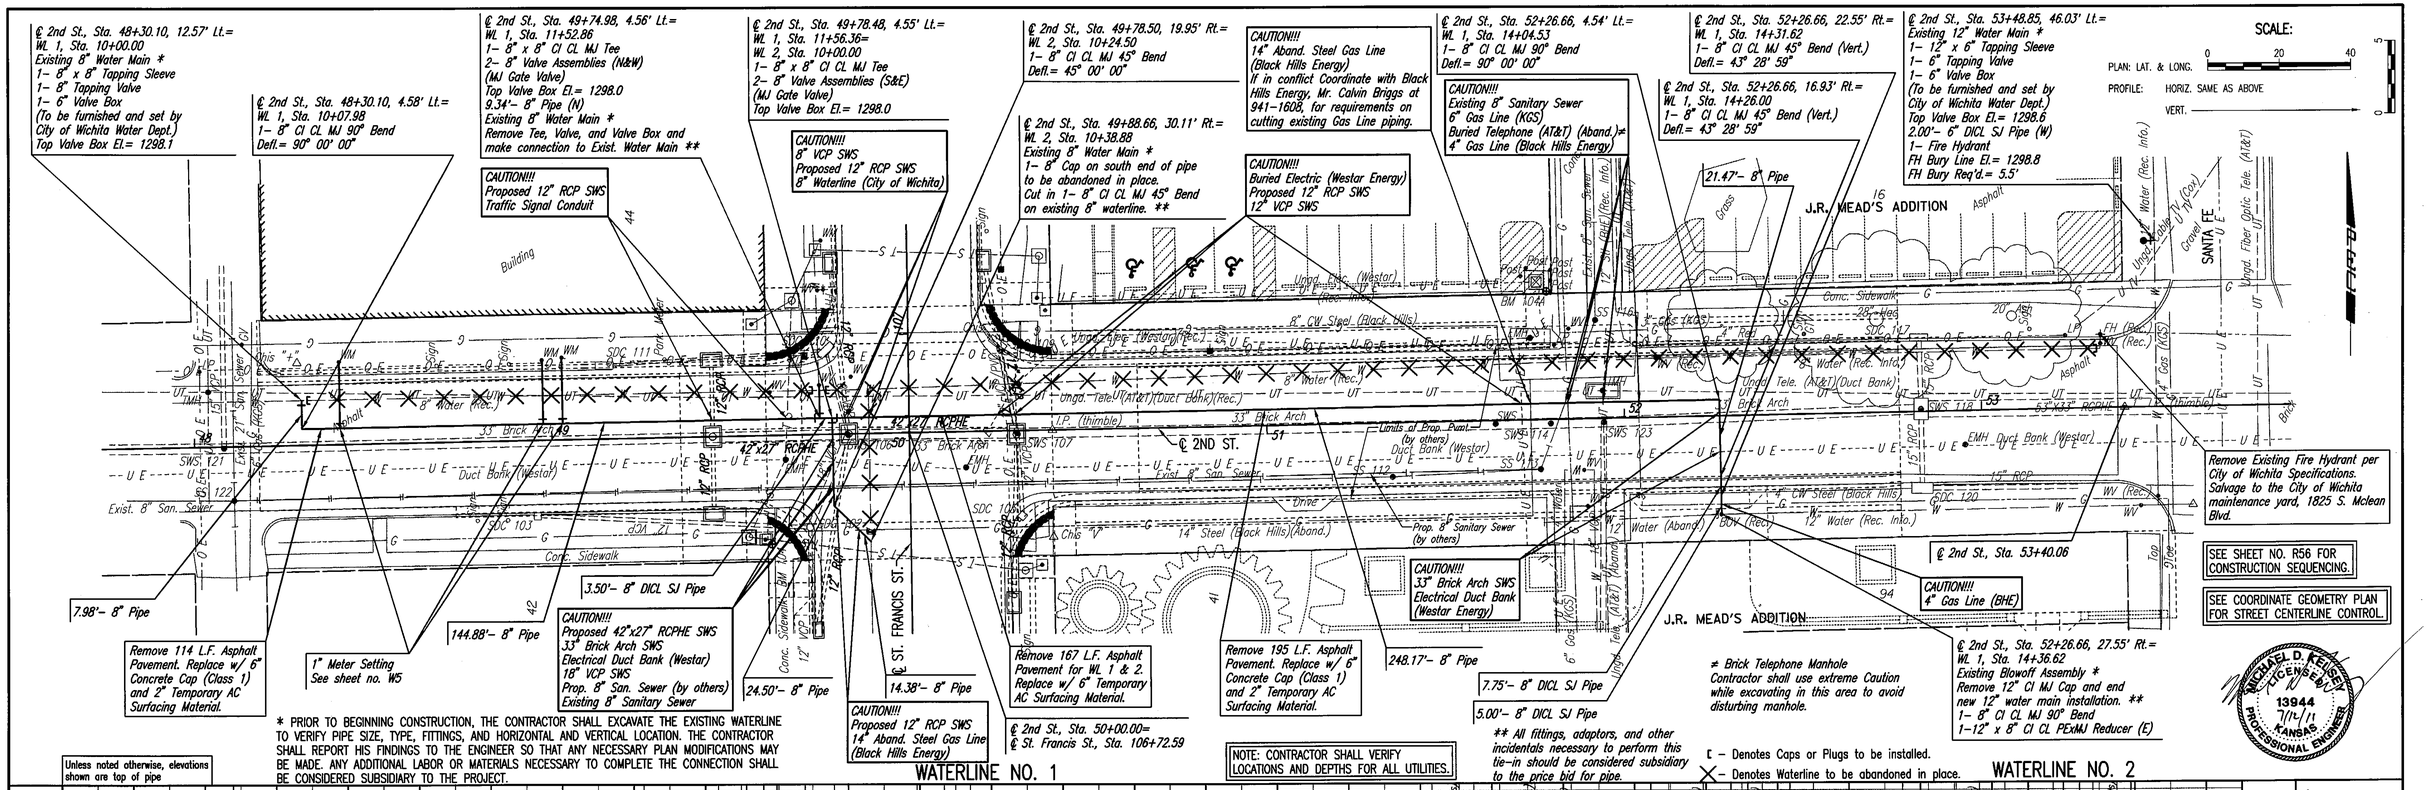

PLAN | CHECKED | CHECKED | BY | DATE

PROFILE | CHECKED | CHECKED | BY | DATE

MICHAEL D. KEILEY LICENSED 13944 7/11/11 KANSAS PROFESSIONAL ENGINEER

2ND ST.-BETWEEN THE ALLEYS WEST & EAST OF ST. FRANCIS AVE.
WATERLINE MODIFICATIONS

WATERLINE NO. 1 & 2

JAMES L. ARMOUR, P.E. - CITY ENGINEER
CITY OF WICHITA PROJECT NO. 448-90525

PEC PROFESSIONAL ENGINEERING CONSULTANTS, P.A.
303 SOUTH TOPEKA WICHITA, KS 67202
316-262-2691 www.pec1.com

Designed By SAD | Job No. 35-10310-002
Drawn By JLM | Date October 2010

Sheet W4 of 5

Saved 07-12-2011 11:40:22 AM by JLM
Plot Scale 1:20 07-12-2011 11:43:09 AM by JLM
Q:\2010\10310\002\10310-002-C-W.PP01