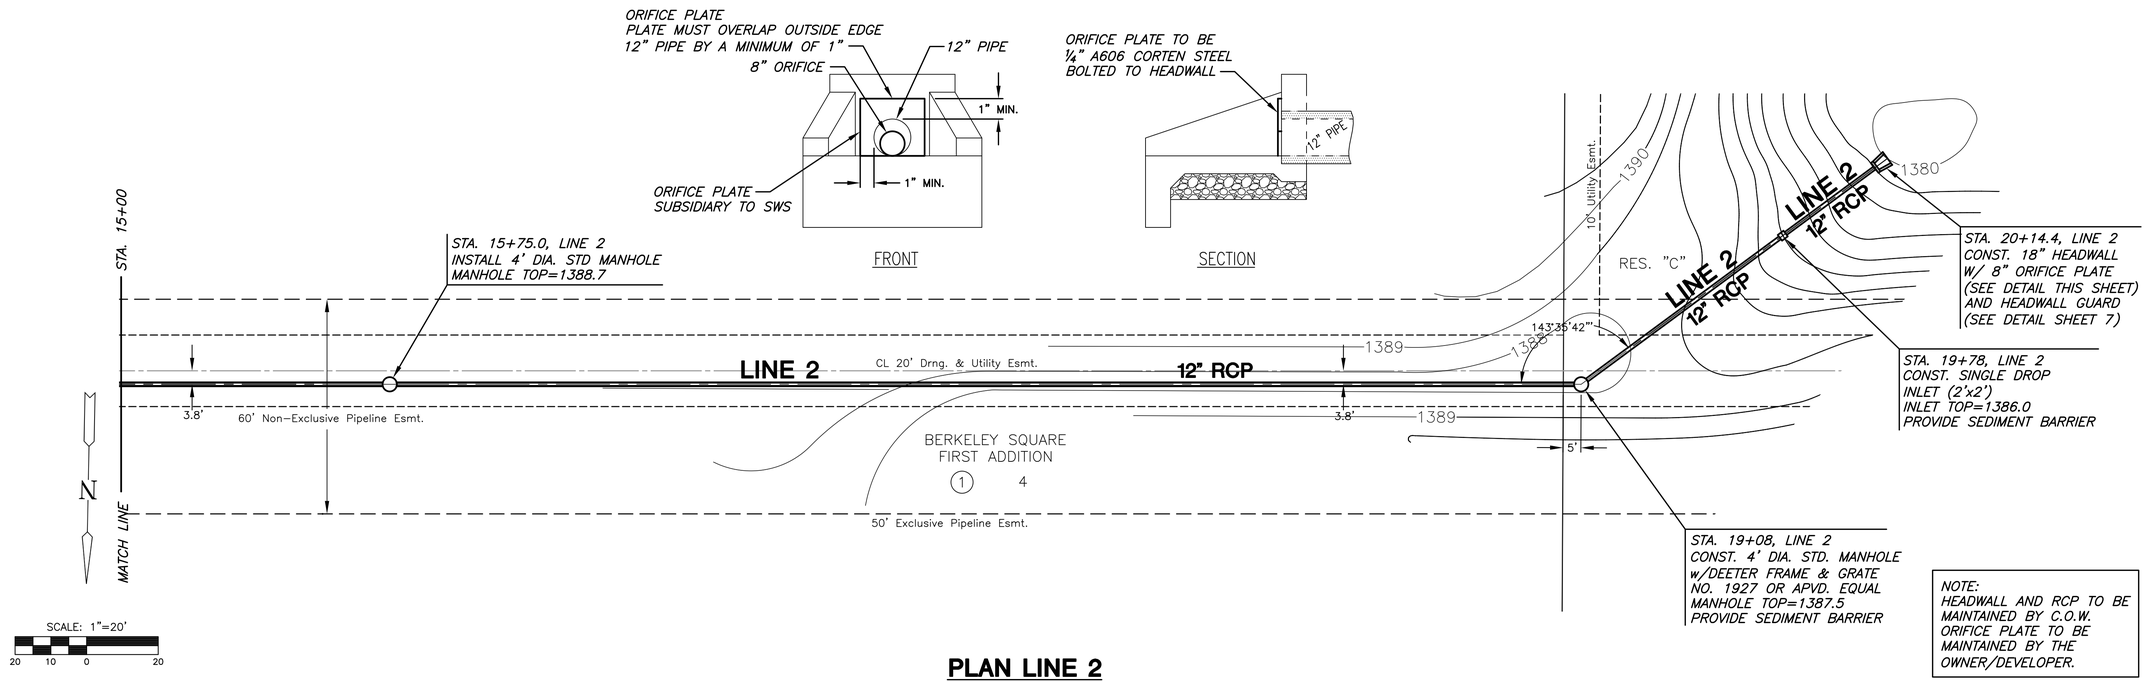

NOTE:
HEADWALL AND RCP TO BE MAINTAINED BY C.O.W.
ORIFICE PLATE TO BE MAINTAINED BY THE OWNER/DEVELOPER.

PLAN LINE 2

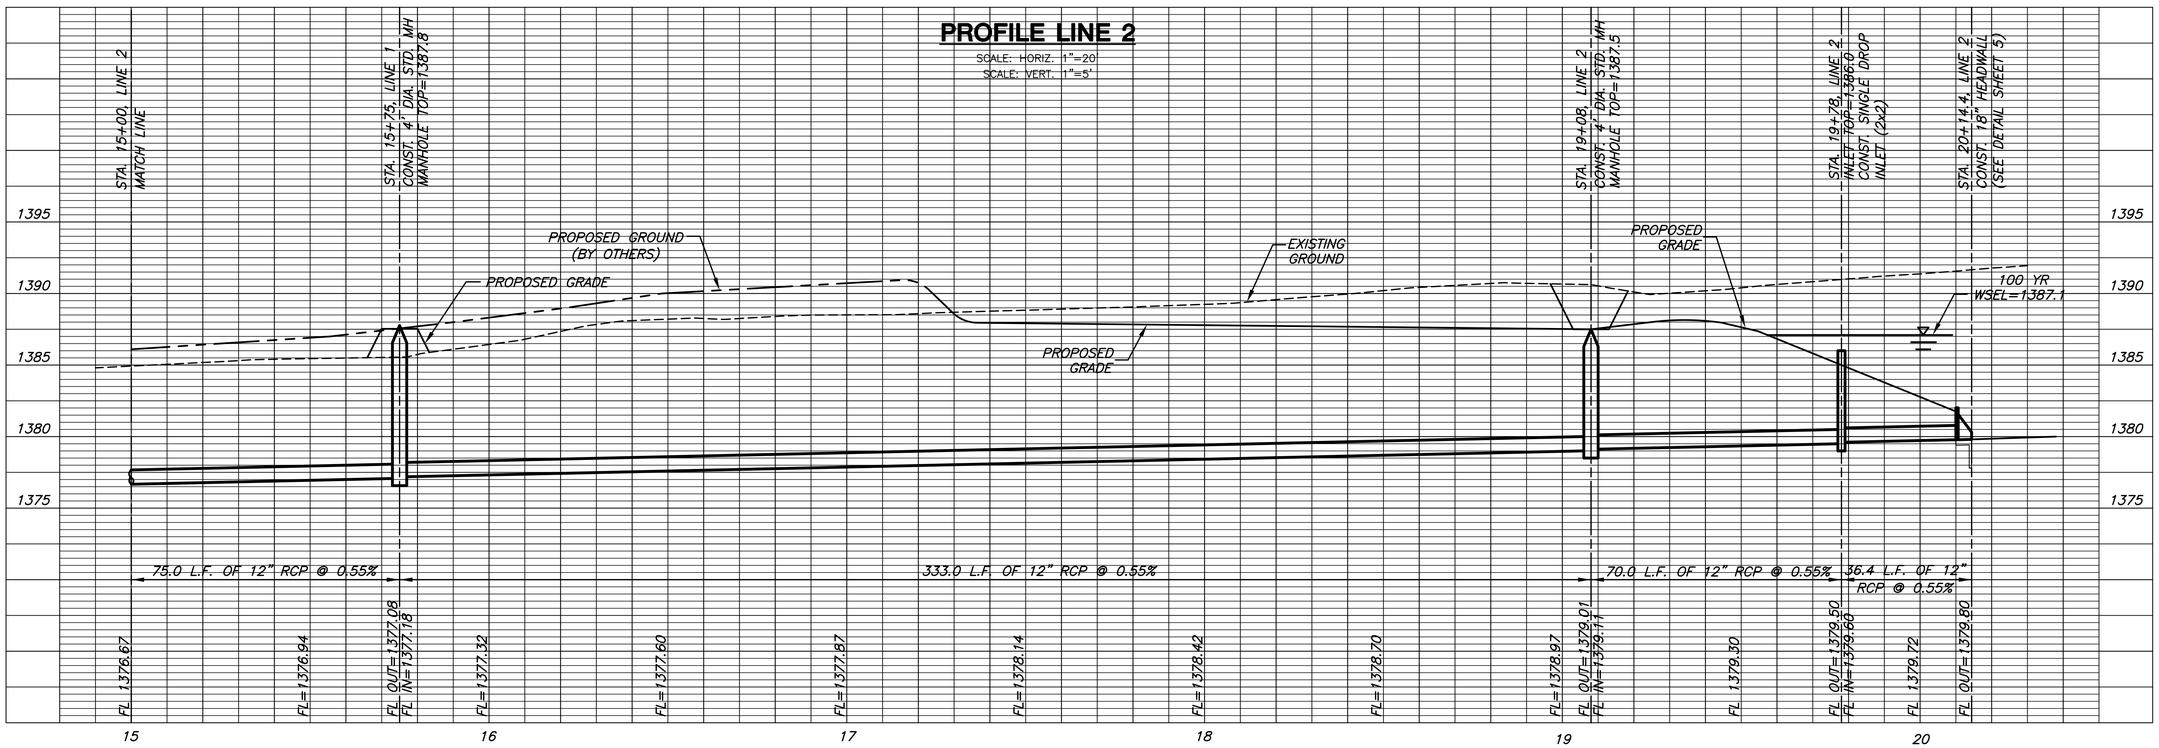

MKEC
ENGINEERING
CONSULTANTS, INC.
411 N. WEBB ROAD
WICHITA, KS. 67206
316 - 684 - 9600

STORM WATER SEWER
BERKELEY SQUARE FIRST ADDITION
HOME BANK & TRUST ADDITION

LINE 2
SHEET TITLE
468-84732
PROJECT NUMBER

DFL / KKL / GJA
DESIGNED DRAWN CHECKED

ISSUED
August 2011
REVISED

SHEET NO.
13 of 24

J:\CIVIL\10572 - BERKELEY SQUARE\DWG\SWS\10572_D4.DWG

PLOTTED: Wednesday, August 17, 2011 @ 08:53AM