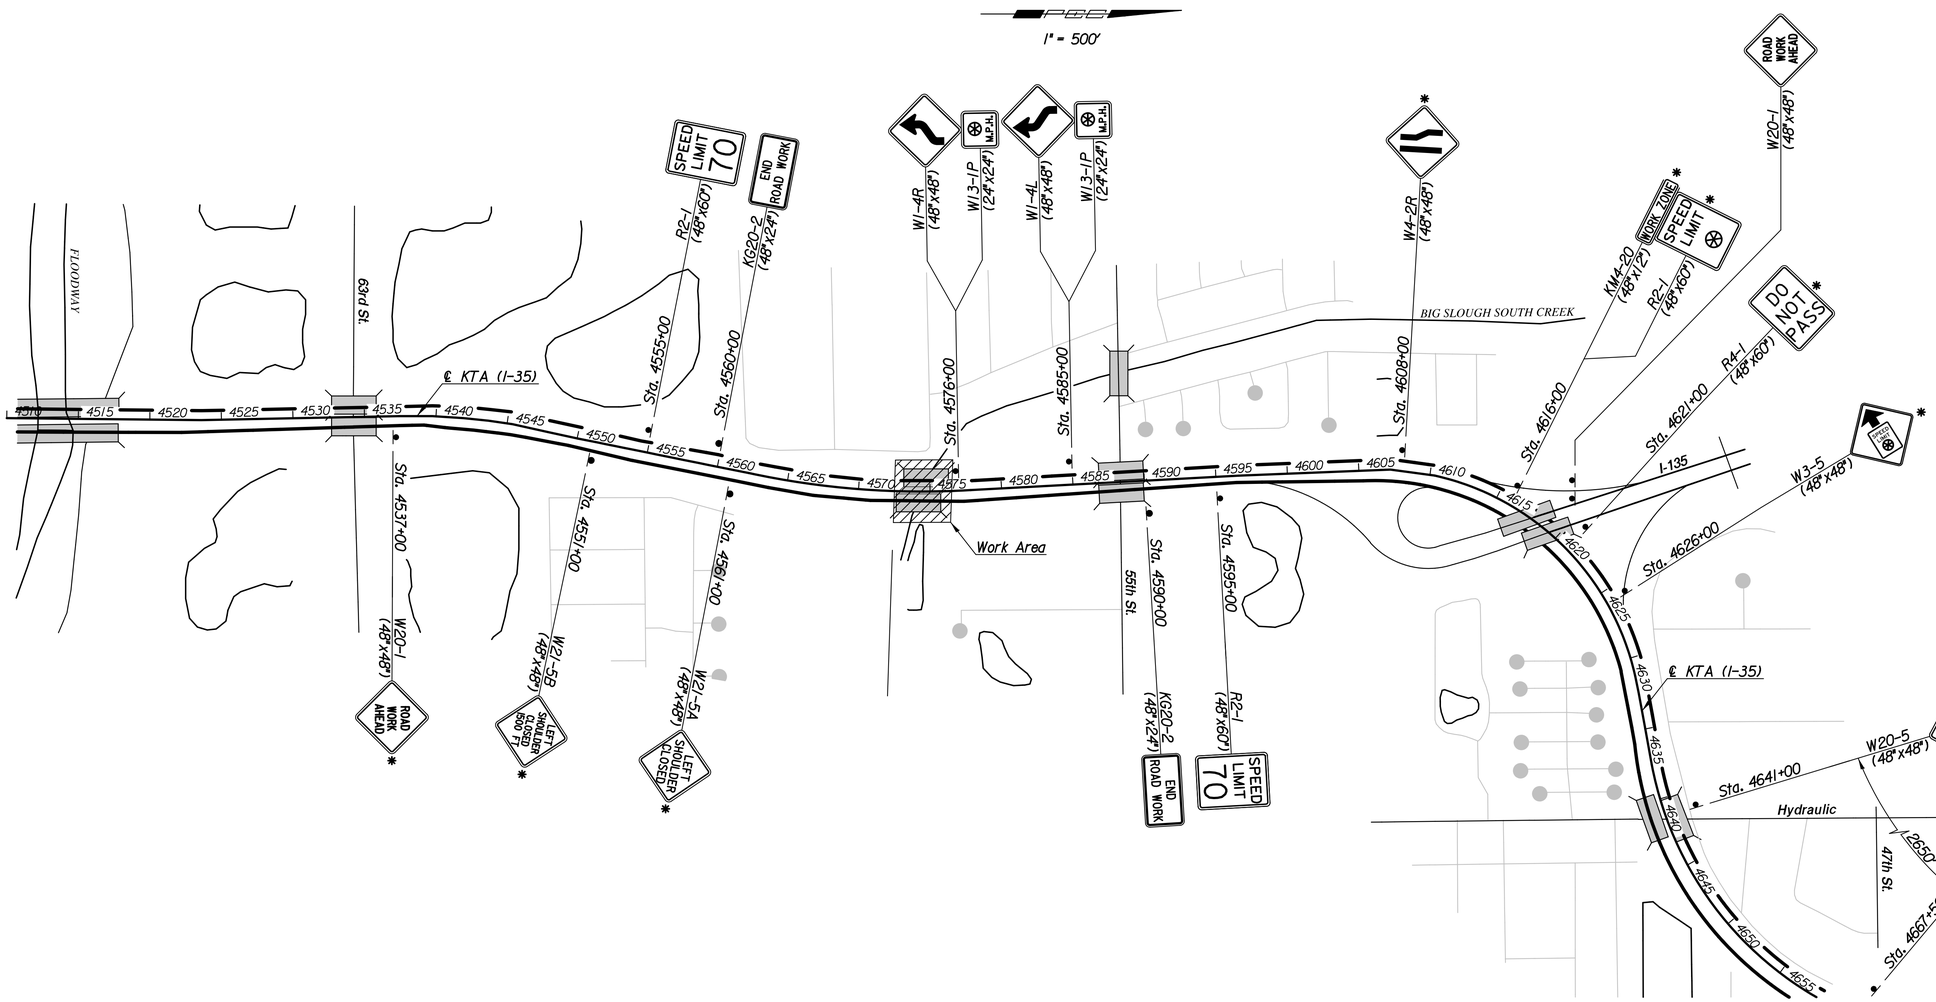

* - Sign placed in both median and outside shoulder areas (2 signs required).

No.	Revision	By	Date

KTA AT BIG SLOUGH

TRAFFIC CONTROL SIGNING PLAN STAGE 3

JAMES L. ARMOUR, P.E.-CITY ENGINEER
CITY OF WICHITA PROJECT NO. 468-84636

Professional Engineering Consultants, P.A.
303 S. TOPEKA • WICHITA, KANSAS 67202
316-262-2691 • FAX 316-262-3003

Designed by	D.R.M.	Job No.	10291	Sht. 41 of 63
Drawn by	C.P.	Date	August, 2011	

Plotted By: cp Date: 7/26/2011 11:45:46 AM
FILE: I:\2010\029N\029I-TC Signage Plan Stage 3.dgn