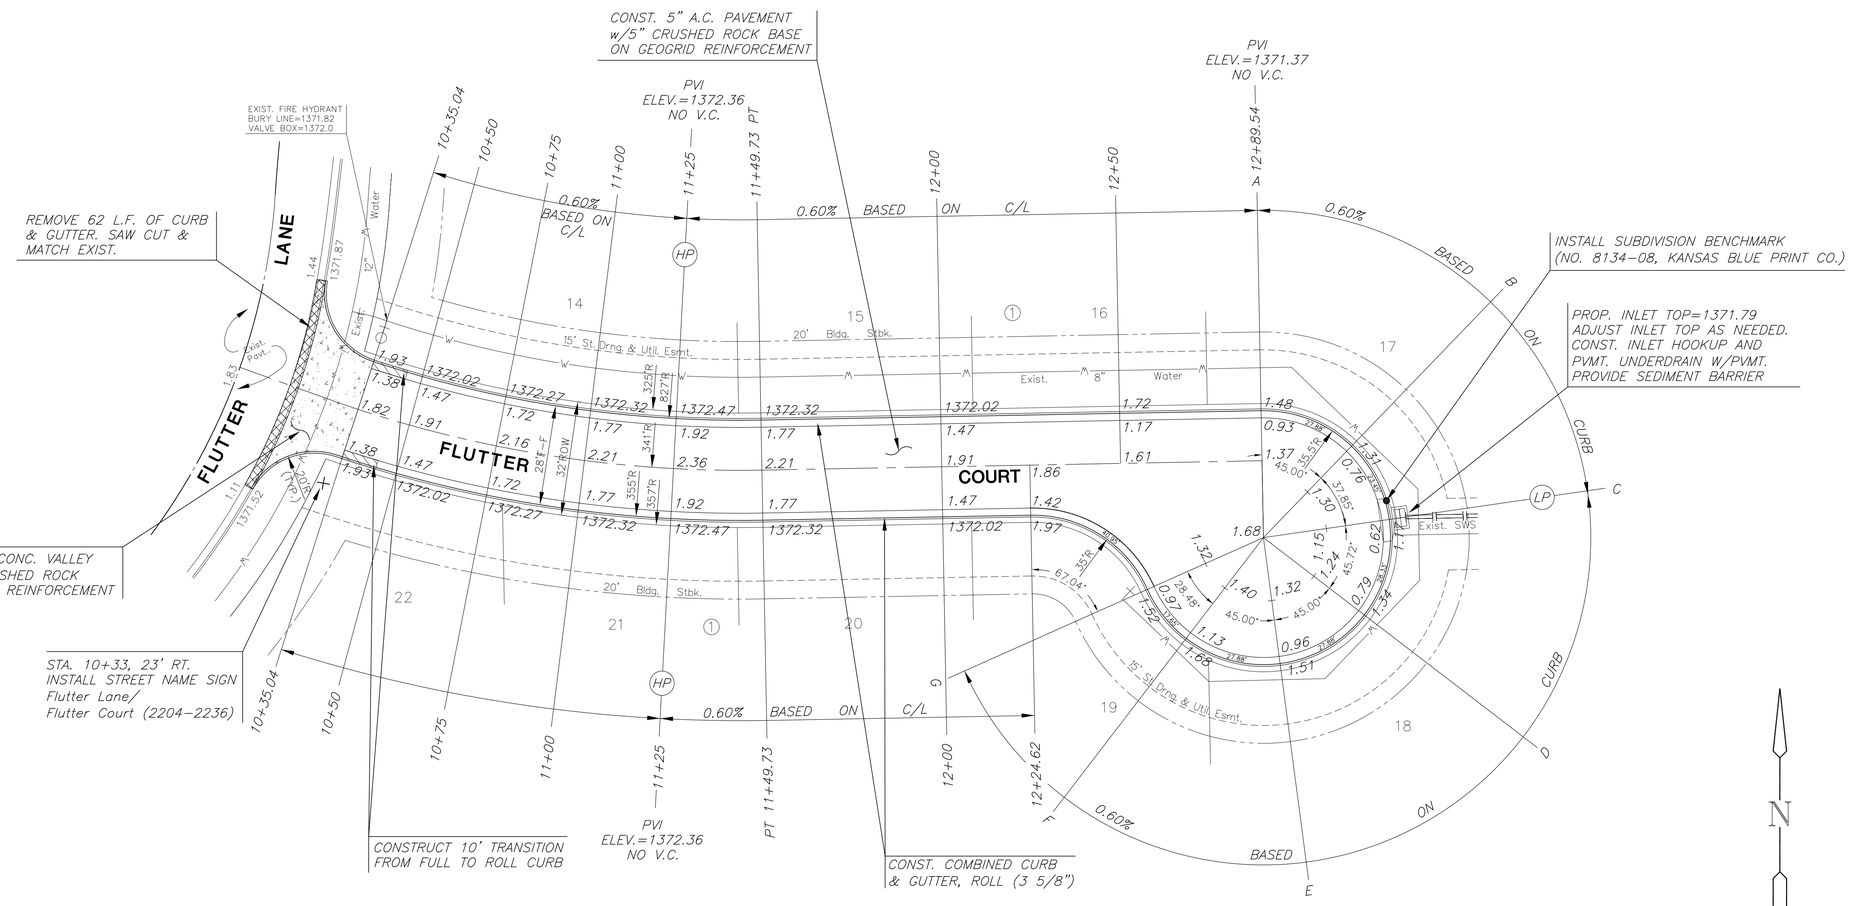

SCALE: 1"=20'

20 10 0 20

LEGEND

10' TRANSITION FROM FULL CURB TO ROLL CURB

STREET SIGN & SIGN LOCATION (SEE SIGN ASSEMBLY TABLE FOR TYPE & STATION OF SIGN)

NOTE:
TOP OF CURB ELEVATIONS SHOWN ARE FOR FULL CURB. CONSTRUCT CURB AND GUTTER AS NOTED.

MKEC ENGINEERING CONSULTANTS, INC.
411 N. WEBB ROAD
WICHITA, KS. 67206
316 - 684 - 9600

PAVING PLANS

MONARCH LANDING THIRD

PHASE 1

FLUTTER CT
SHEET TITLE

472-84999
PROJECT NUMBER

DFL / KKL / GJA
DESIGNED DRAWN CHECKED

ISSUED
September 2011

REVISED

SHEET NO.
11 of 23

J:\CIVIL\06201\DWG\PAV\THIRD ADD\06640_E3.DWG

PLOTTED: Wednesday, September 21, 2011 @ 08:45AM