| STATE | PROJECT NO. | YEAR | SHEET NO. | TOTAL SHEETS |
|---|---|---|---|---|
| KANSAS | 87 N-0243-01 | 2005 | 33 | 169 |

*Federal Aid No. STP N024(301)*

GRAPHIC SCALE

20 0 10 20 40
(IN FEET)
1 INCH = 20 FT.

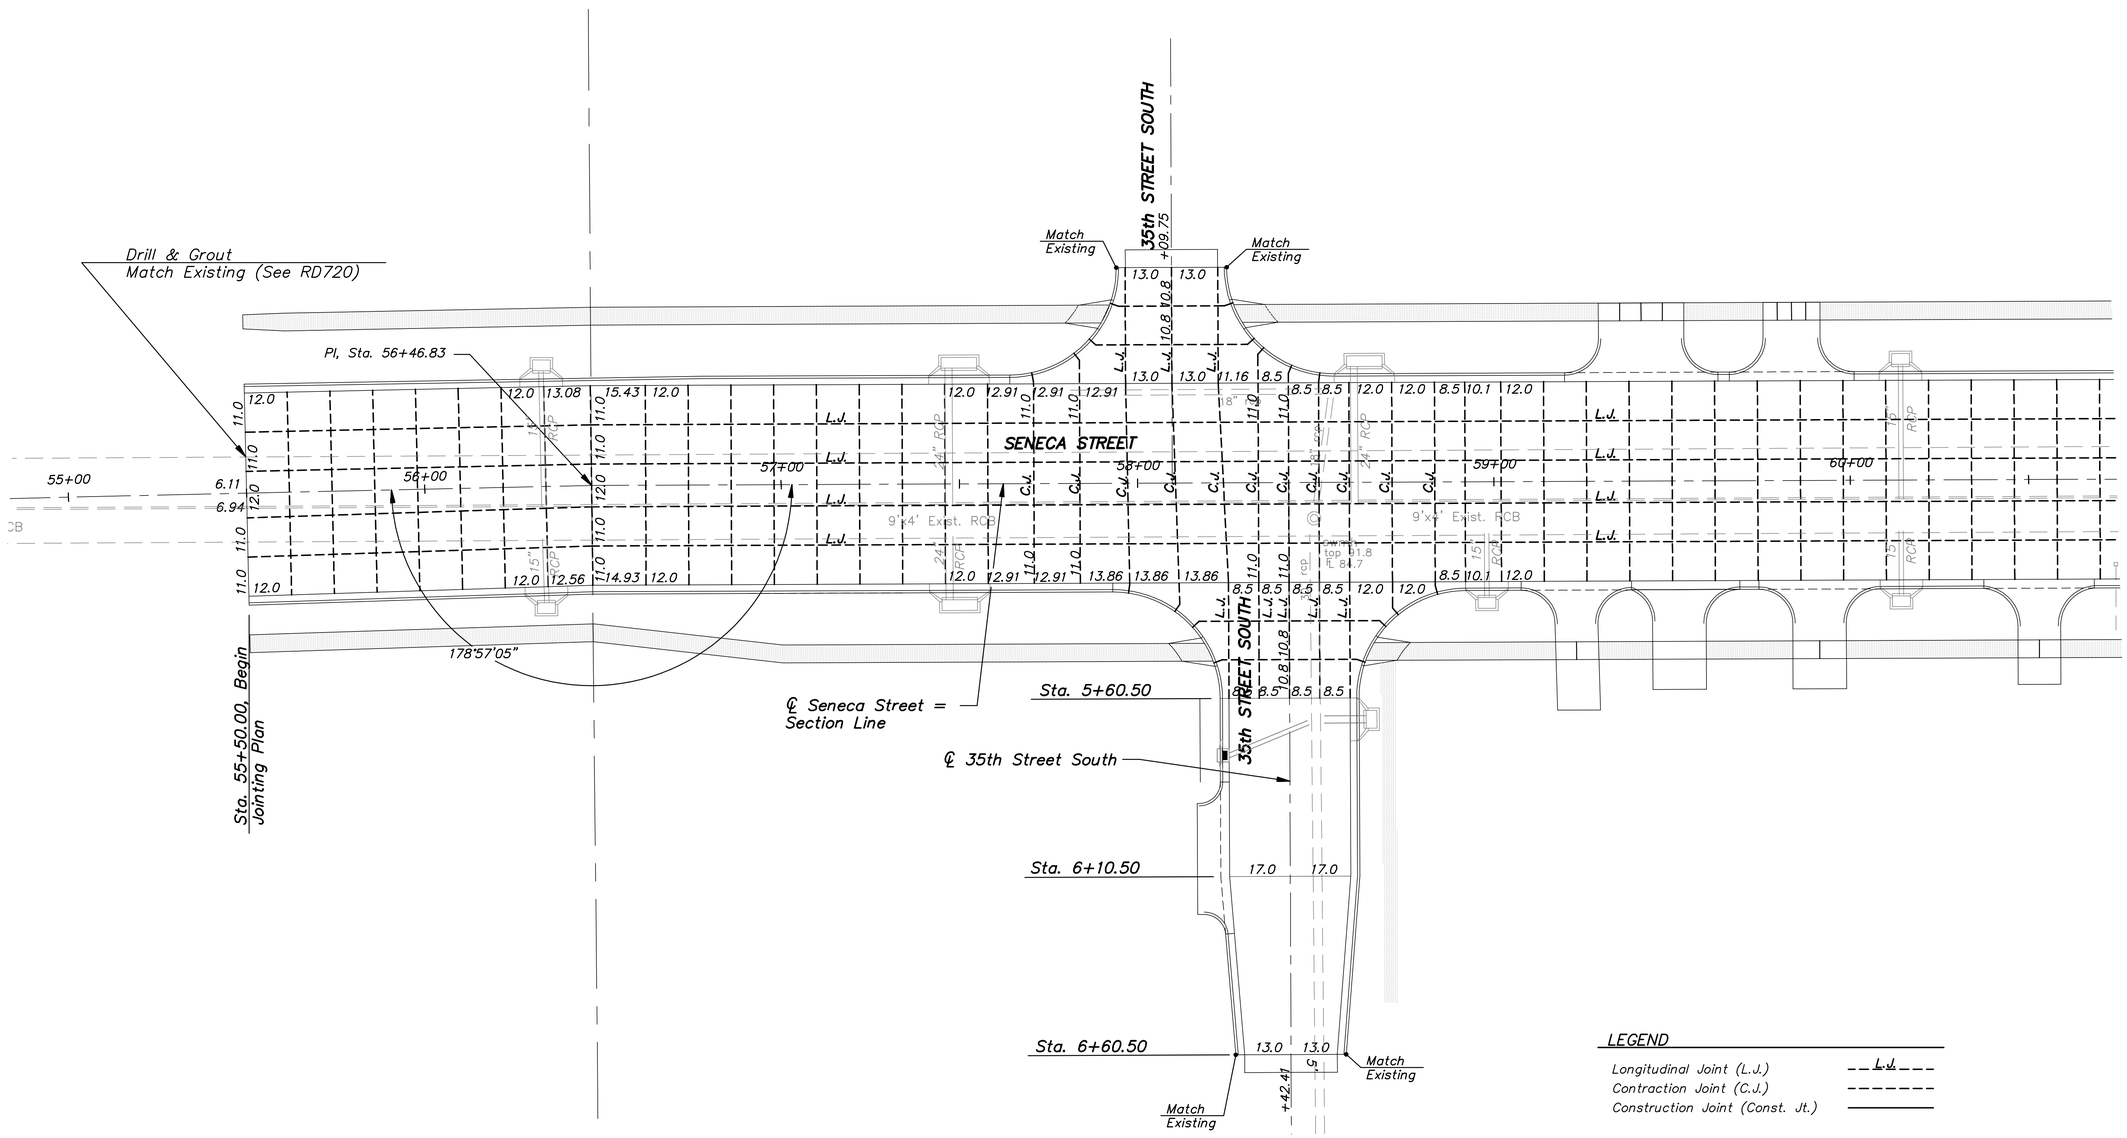


LEGEND

- Longitudinal Joint (L.J.) — L.J.
- Contraction Joint (C.J.)
- Construction Joint (Const. Jt.)

SENECA STREET
I-235 TO 31ST STREET
CITY OF WICHITA, KANSAS
JOINT PLAN-STA. 55+50 TO 60+75 (SENECA STREET)

| No. | Date | By | Approved | Revision |
|---|---|---|---|---|


POE & ASSOCIATES, INC.
CONSULTING ENGINEERS
5940 E. Central, Suite 200 ▯ Wichita, KS 67208-4242
Phone 316/685-4114 ▯ FAX 316/685-4444


FINAL

Engineer: P. FERGUSON
Designer: J. UNRUH
KDOT Job No.: 87 N-0243-01 Poe Job No.: 1794
Date: JANUARY 2010