STATE	PROJECT NO.	YEAR	SHEET NO.	TOTAL SHEETS
KANSAS	87 N-0243-01	2005	58	169

Federal Aid No. STP N024(301)

GRAPHIC SCALE

1 INCH = 5 FT. (Vert.)

(IN FEET) 1 INCH = 20 FT.

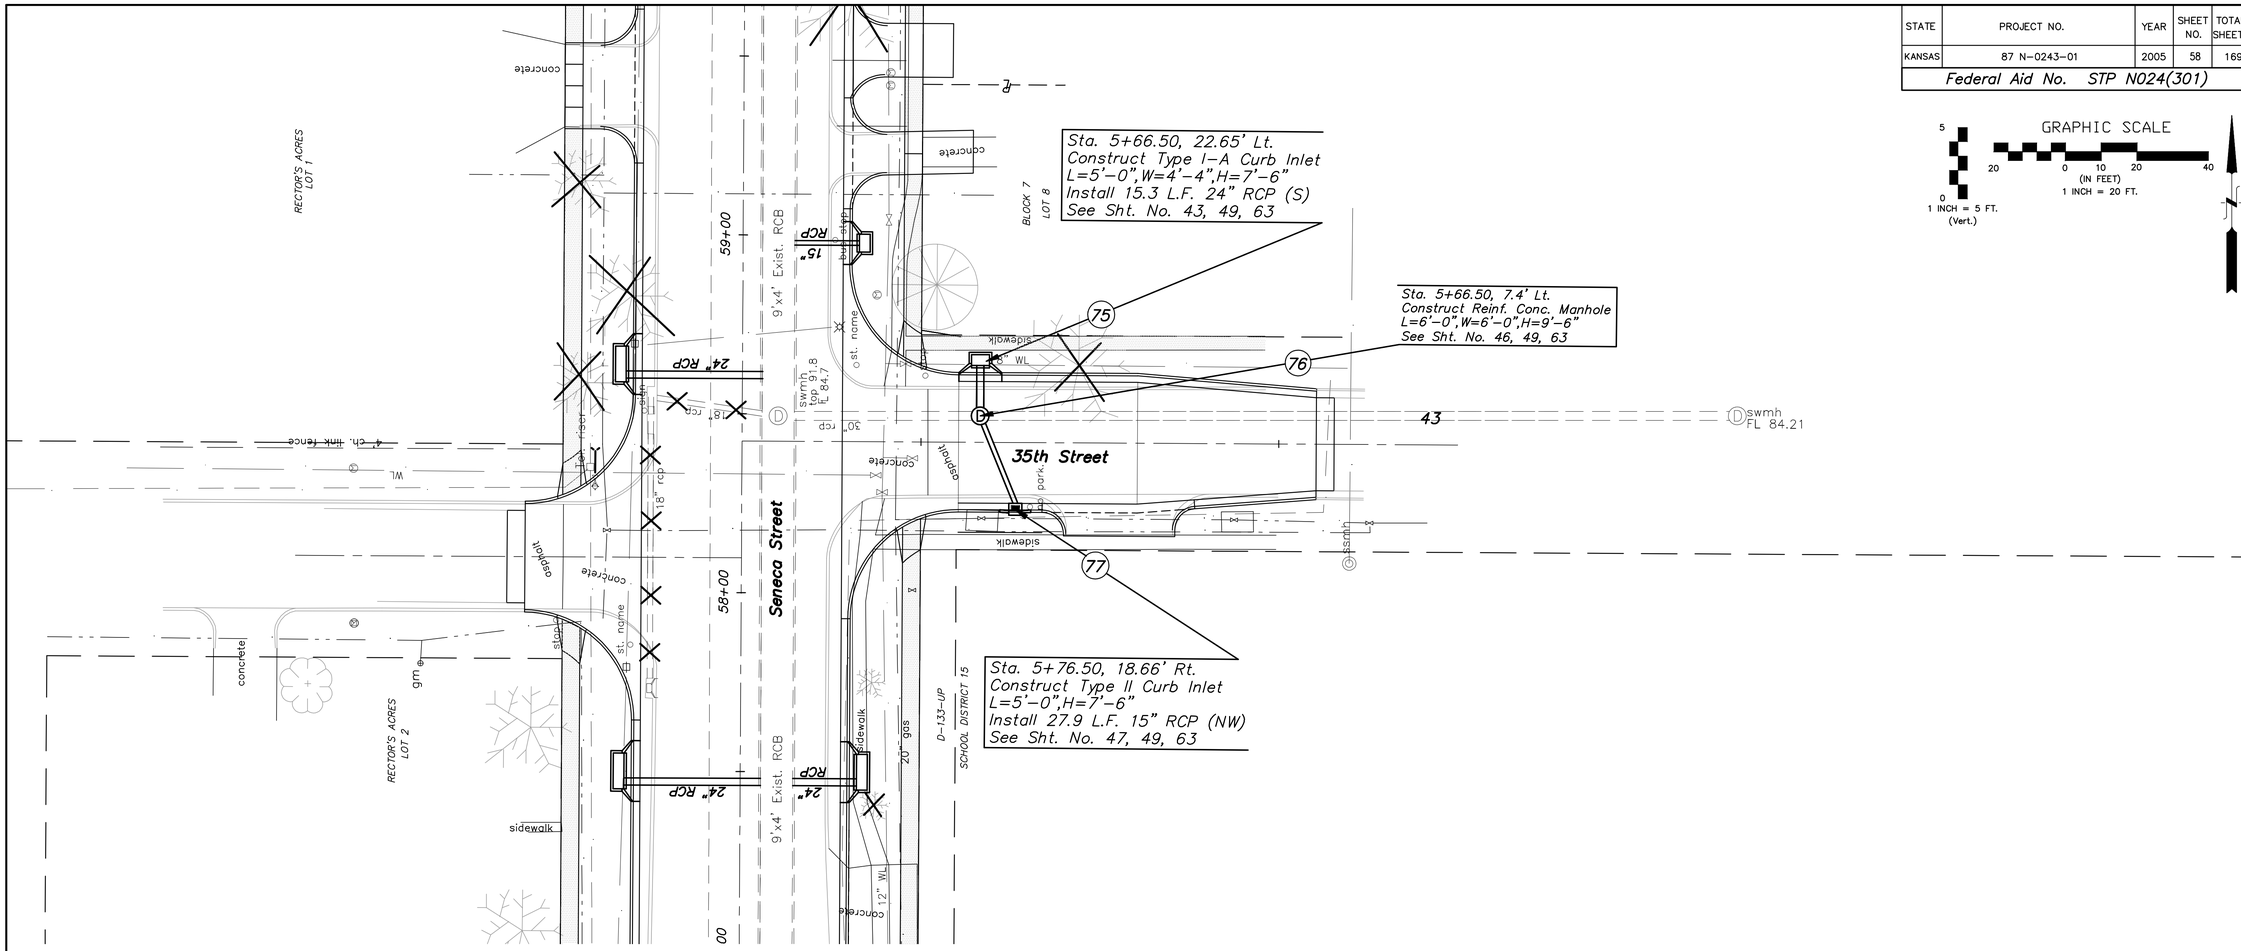

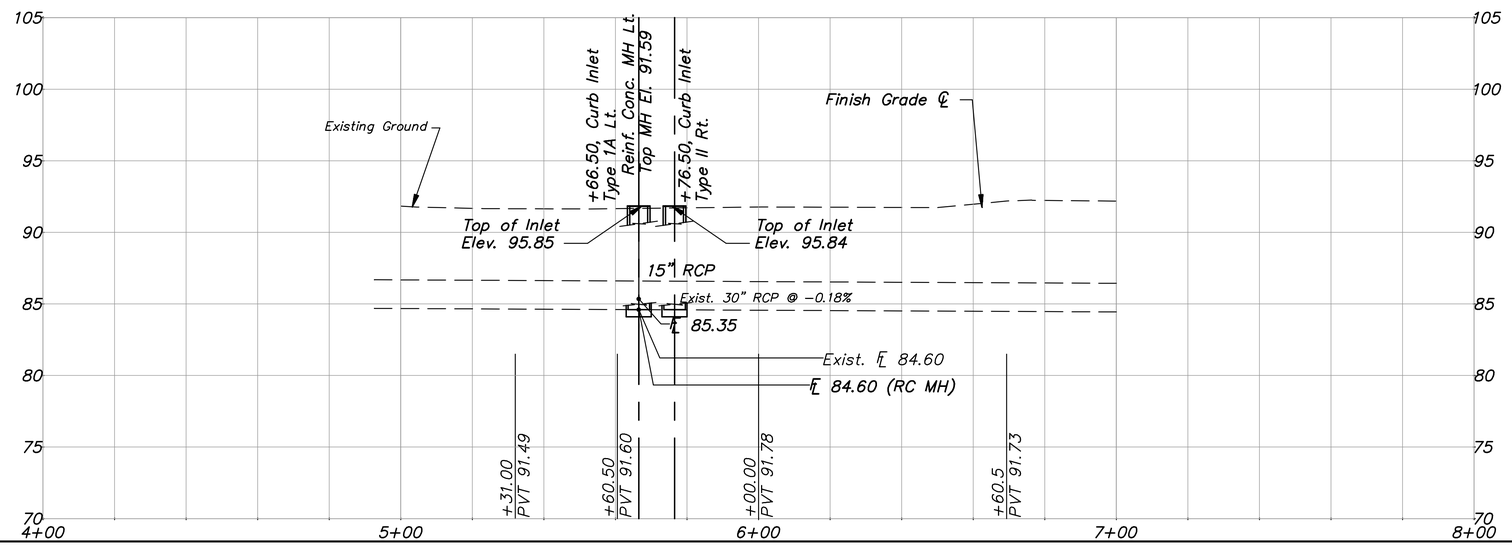

No.	Date	By	Approved	Revision

SENECA STREET
I-235 TO 31ST STREET

CITY OF WICHITA, KANSAS

STORM SEWER PLAN AND PROFILE
STA. 5+00 TO 6+60.50 (35TH STREET SOUTH)

POE & ASSOCIATES, INC.
CONSULTING ENGINEERS
5940 E. Central, Suite 200 Wichita, KS 67208-4242
Phone 316/685-4114 FAX 316/685-4444

FINAL

Engineer: P. FERGUSON
Designer: J. UNRUH
KDOT Job No.: 87 N-0243-01 Poe Job No.: 1794
Date: JANUARY 2010