STATE	PROJECT NO.	YEAR	SHEET NO.	TOTAL SHEETS
KANSAS	87 N-0243-01	2005	81	169

Federal Aid No. STP N024(301)

GRAPHIC SCALE

5 0 1 INCH = 5 FT. (Vert.)

20 0 10 20 40 (IN FEET) 1 INCH = 20 FT.

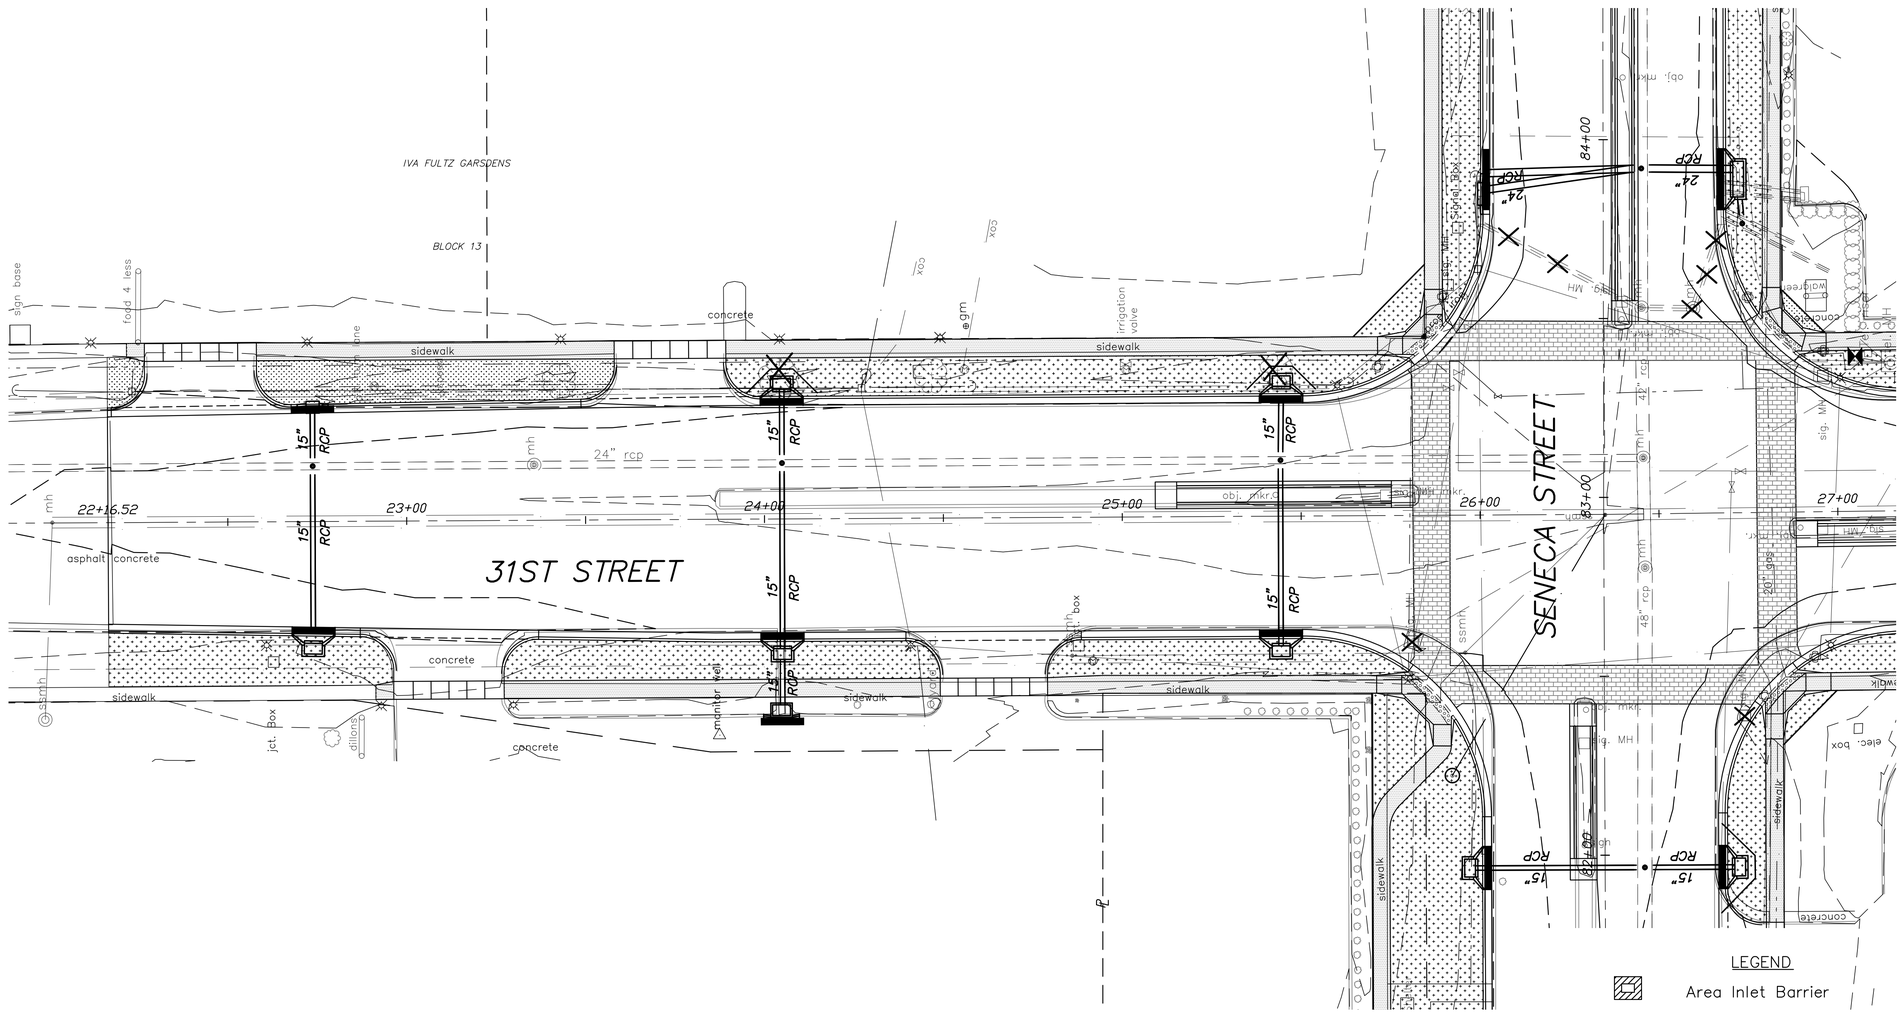

LEGEND

- Area Inlet Barrier
- Curb Inlet Filter
- Ditch Check
- Rock Ditch Check
- Silt Fence
- Bermuda Grass Sod
- Fescue Sod

No.	Date	By	Approved	Revision

SENECA STREET
I-235 TO 31ST STREET
CITY OF WICHITA, KANSAS
EROSION PLAN 22+16.52 to 25+80.47

POE & ASSOCIATES, INC.
CONSULTING ENGINEERS
5940 E. Central, Suite 200 Wichita, KS 67208-4242
Phone 316/685-4114 FAX 316/685-4444

FINAL

Engineer: P. FERGUSON
Designer: J. UNRUH
KDOT Job No.: 87 N-0502-01 Poe Job No.: 1794
Date: JANUARY 2010