| STATE | PROJECT NO. | YEAR | SHEET NO. | TOTAL SHEETS |
|---|---|---|---|---|
| KANSAS | 87 N-0243-01 | 2005 | 119 | 169 |

Federal Aid No. STP N024(301)

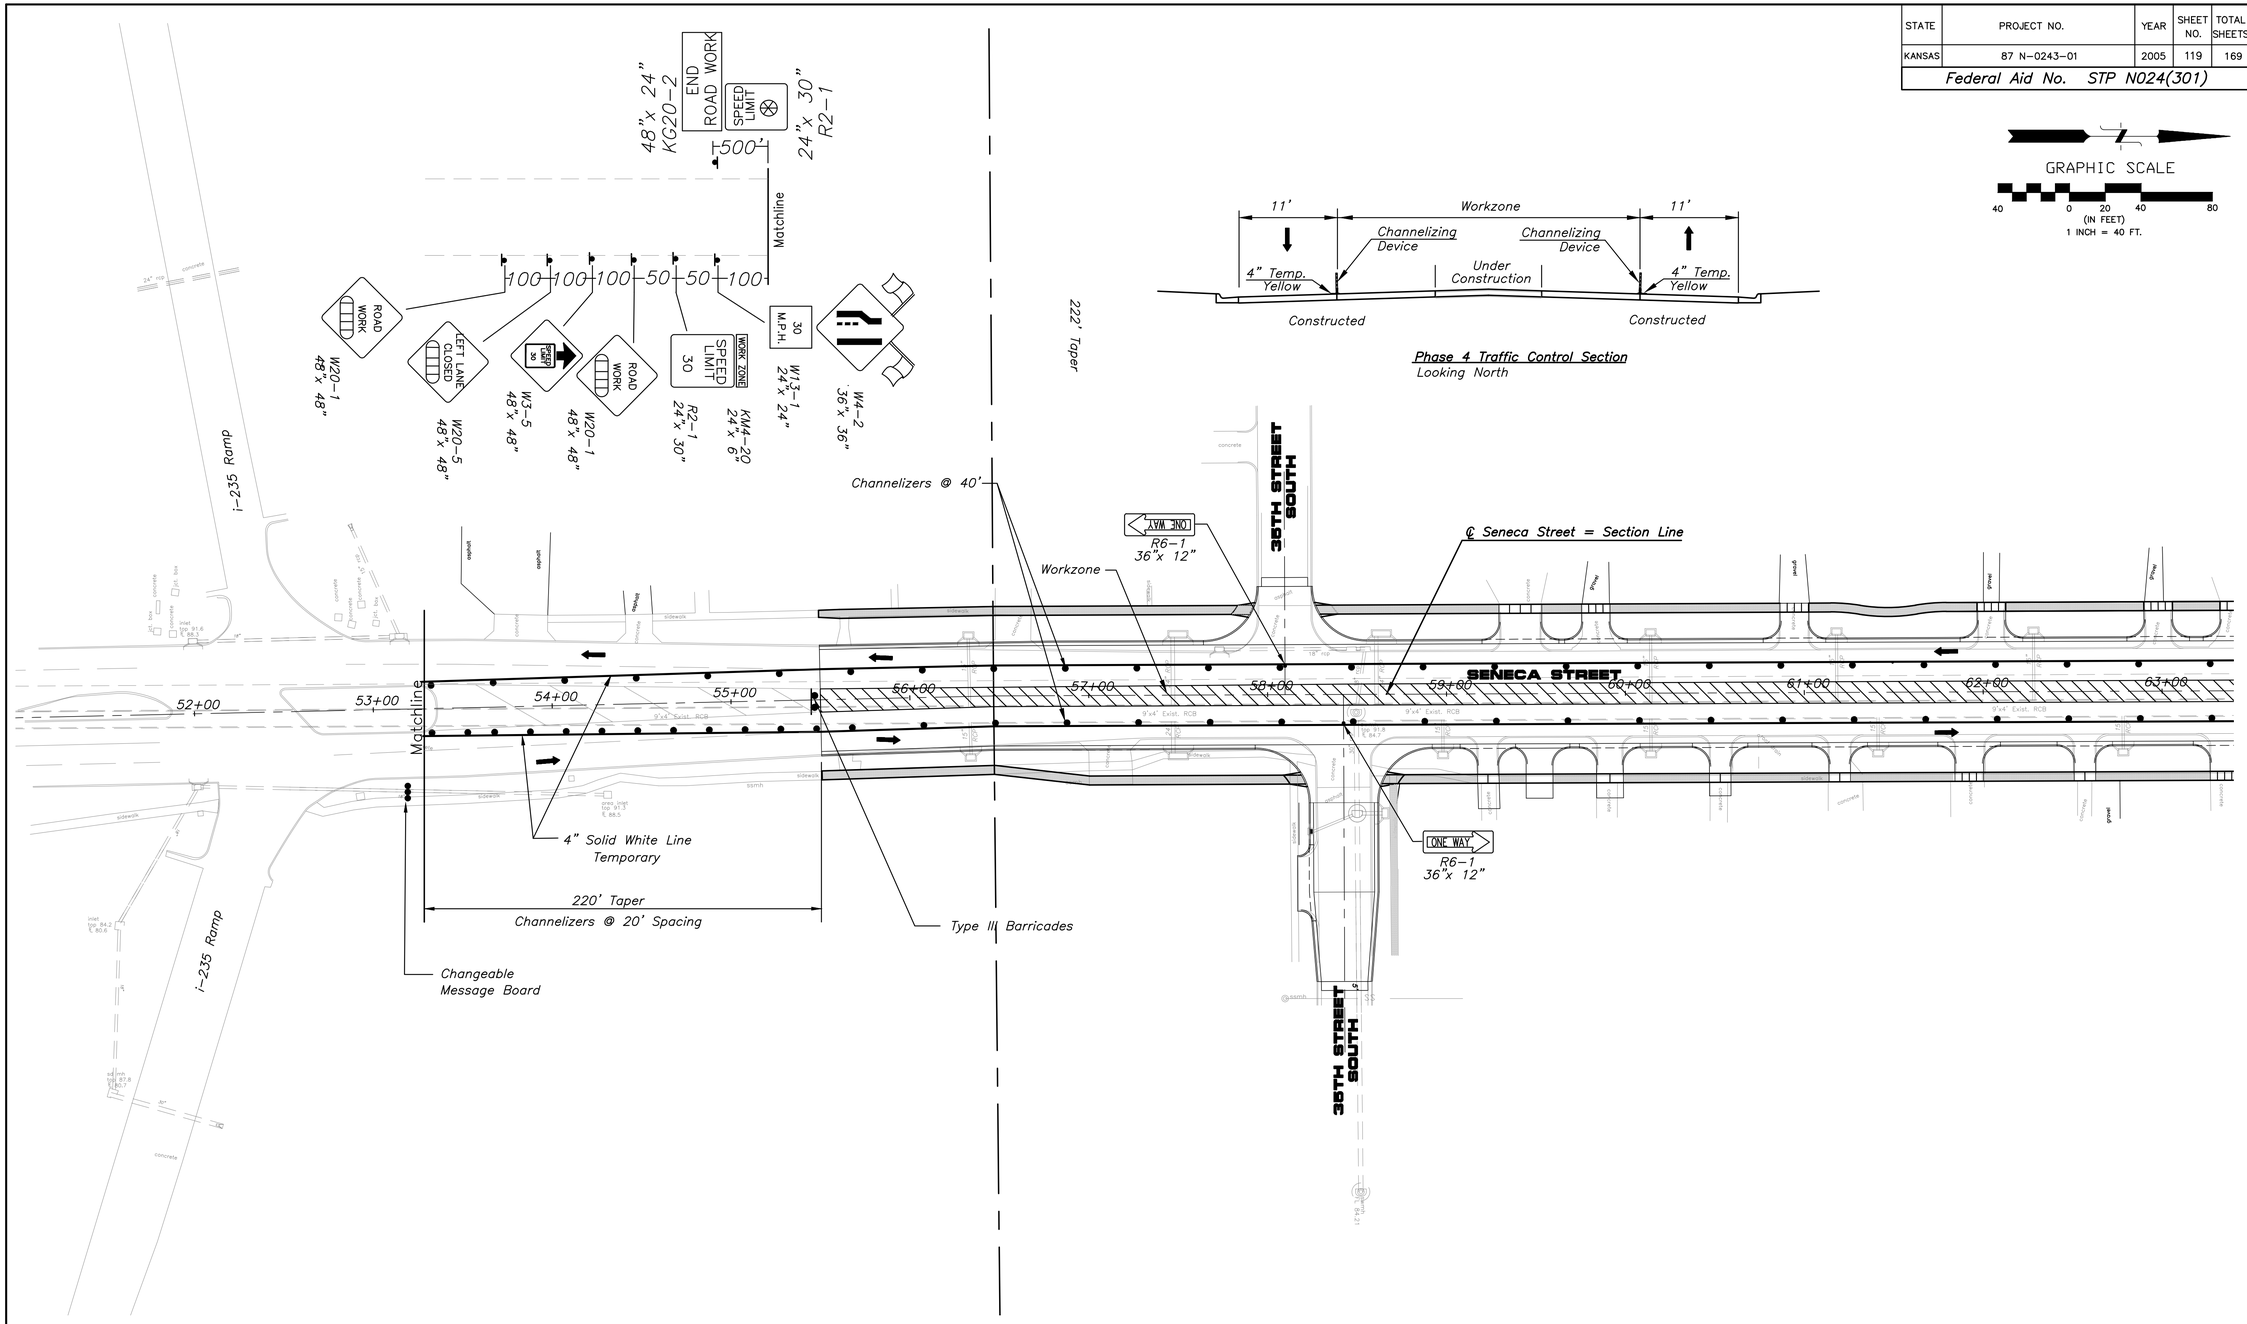





Phase 4 Traffic Control Section
Looking North

GRAPHIC SCALE
40 0 20 40 80
(IN FEET)
1 INCH = 40 FT.

| No. | Date | By | Approved | Revision |
|---|---|---|---|---|
| | | | | |

SENECA STREET
I-235 TO 31ST STREET
CITY OF WICHITA, KANSAS
TRAFFIC CONTROL-PHASE 4


POE & ASSOCIATES, INC.
CONSULTING ENGINEERS
5940 E. Central, Suite 200 Wichita, KS 67208-4242
Phone 316/685-4114 FAX 316/685-4444


FINAL

Engineer: P. FERGUSON
Designer: J. UNRUH
KDOT Job No.: 87 N-0243-01 Poe Job No.: 1794
Date: JANUARY 2010