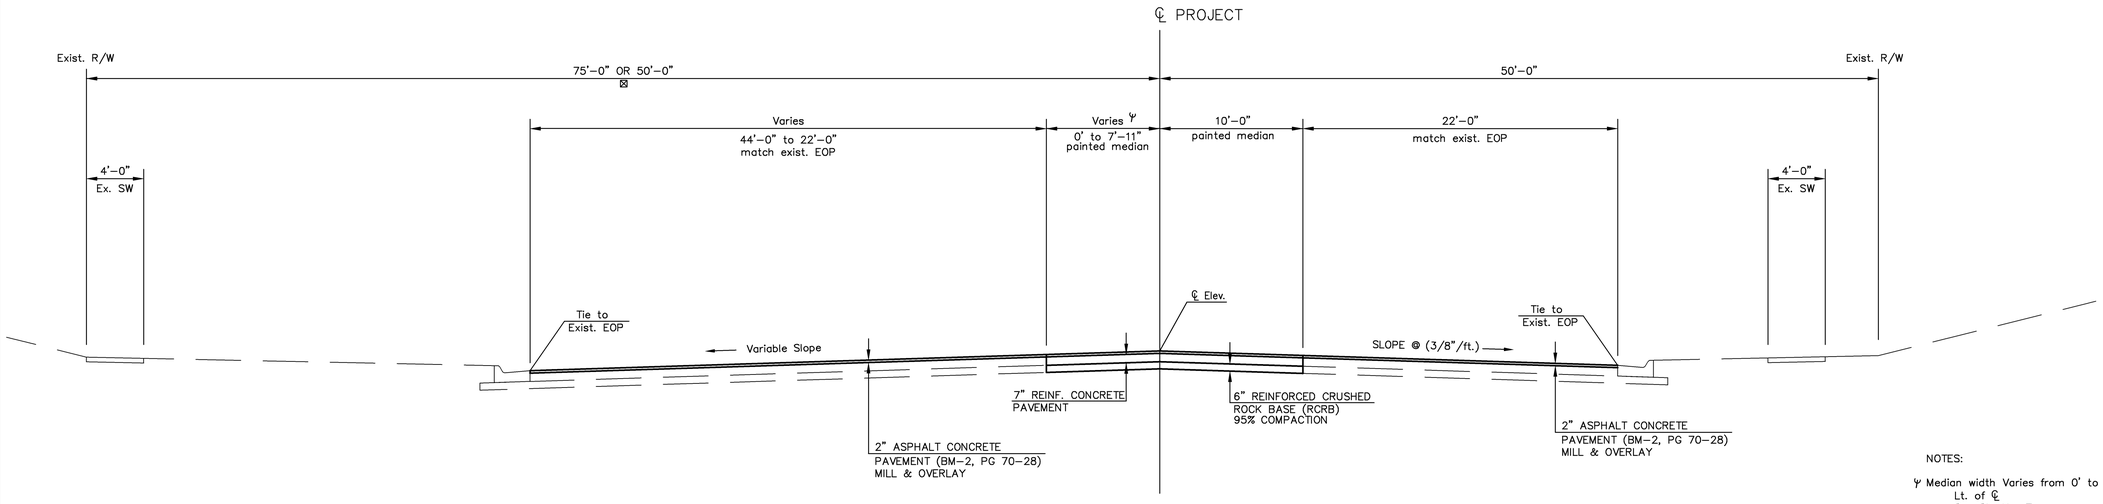

⊠ 75' ROW Left of Centerline from Sta. 111+50 to Sta. 112+69.26
50' ROW Left of Centerline from Sta. 112+69.26 to 115+50
See Sheet 7.

NOTES:

Ψ Median width Varies from 0' to 7'–11"
Lt. of ℄
See Sh. No. 7

Ø Median width Varies Lt. of ℄
See Sh. No. 7

TYPICAL SECTION
HARRY ST.
MILL & OVERLAY
Sta. 111+50.00 to Sta. 113+98.21

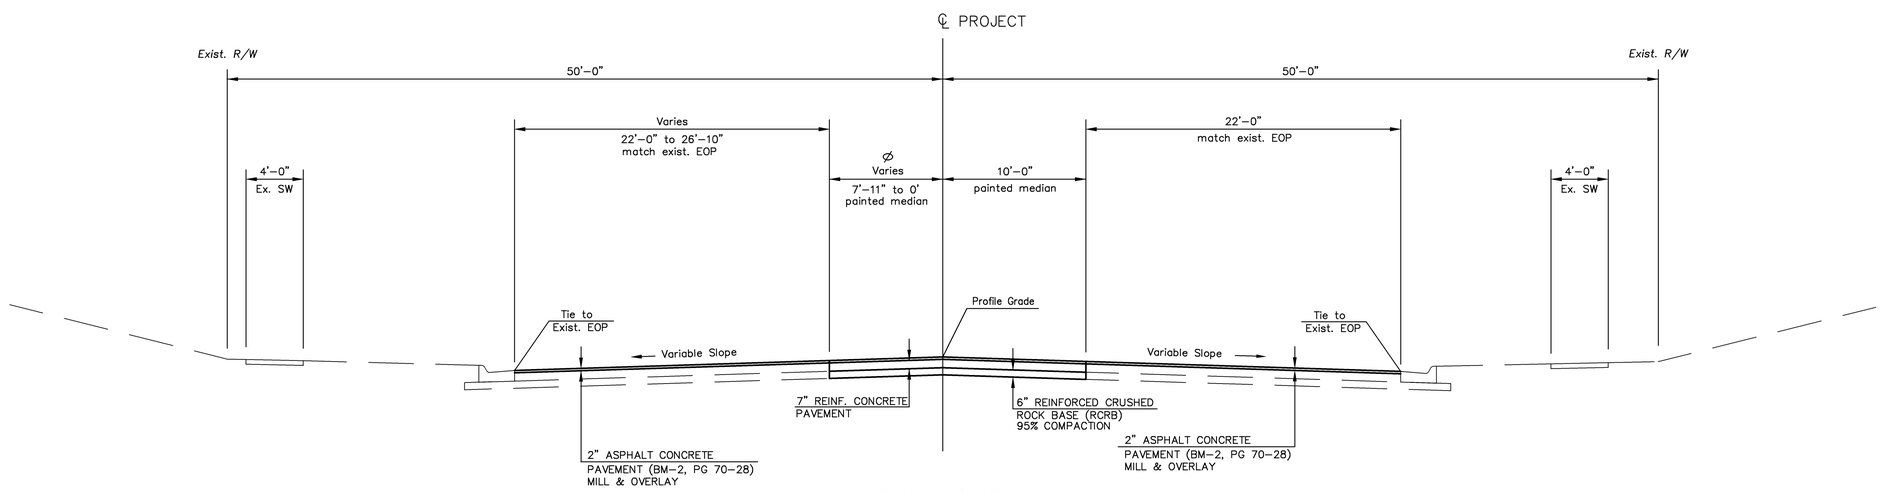

TYPICAL SECTION
HARRY ST.
MILL & OVERLAY
Sta. 113+98.21 to Sta. 115+50

REVISED

SEAL:

KEVIN K. HOLLAND
LICENSED
16491
8/8/11
KANSAS
PROFESSIONAL ENGINEER

Cook, Flatt & Strobel
ENGINEERS, P.A.
CFS

CFS PROJECT NO:
10-5048

CITY OF WICHITA, KANSAS
E. HARRY ST. & WOODLAWN ST.
INTERSECTION

DATE: 08–01–11 DESIGNED BY: KKH DRAWN BY: BMG CHECKED BY: KWB

SHEET TITLE:
TYPICAL SECTIONS

PROJECT NUMBER
87N-0494-01

FINAL PLANS

SHEET NUMBER:
3 of 69

J:\2010\Proj\10048\DWG\Typicals.dwg, SH-3, 8/8/2011 11:47:52 AM