FHWA REGION NO.	STATE	PROJECT NO.	FISCAL YEAR	SHEET NO.	TOTAL SHEETS
7	KANSAS	87 N-0495-01	2011	15	64

HSIP-N049 (501)

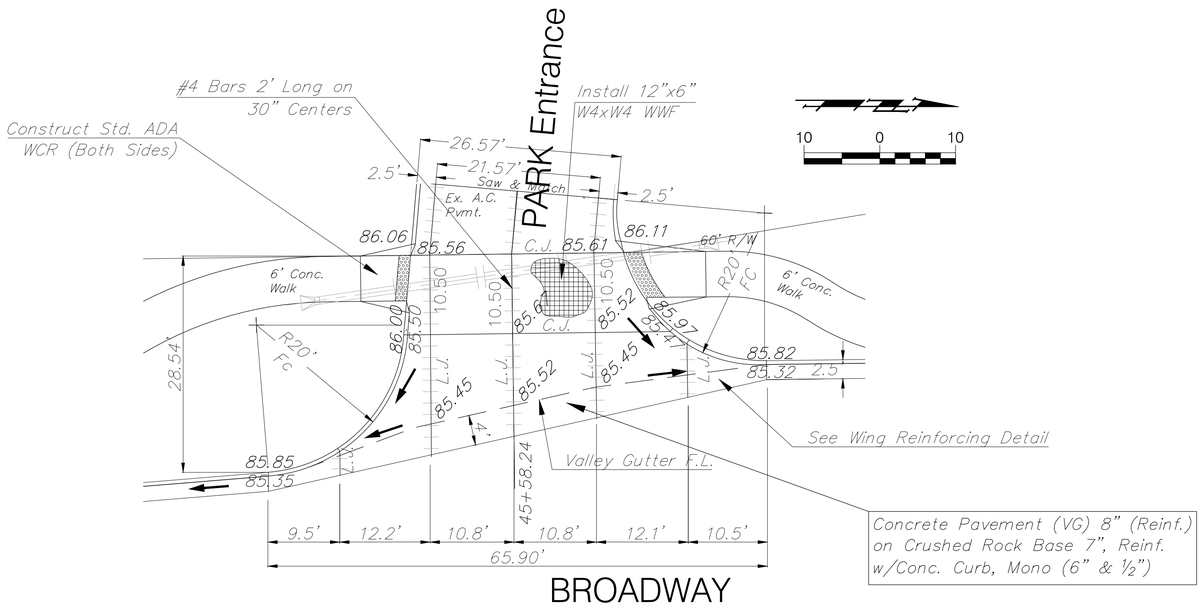

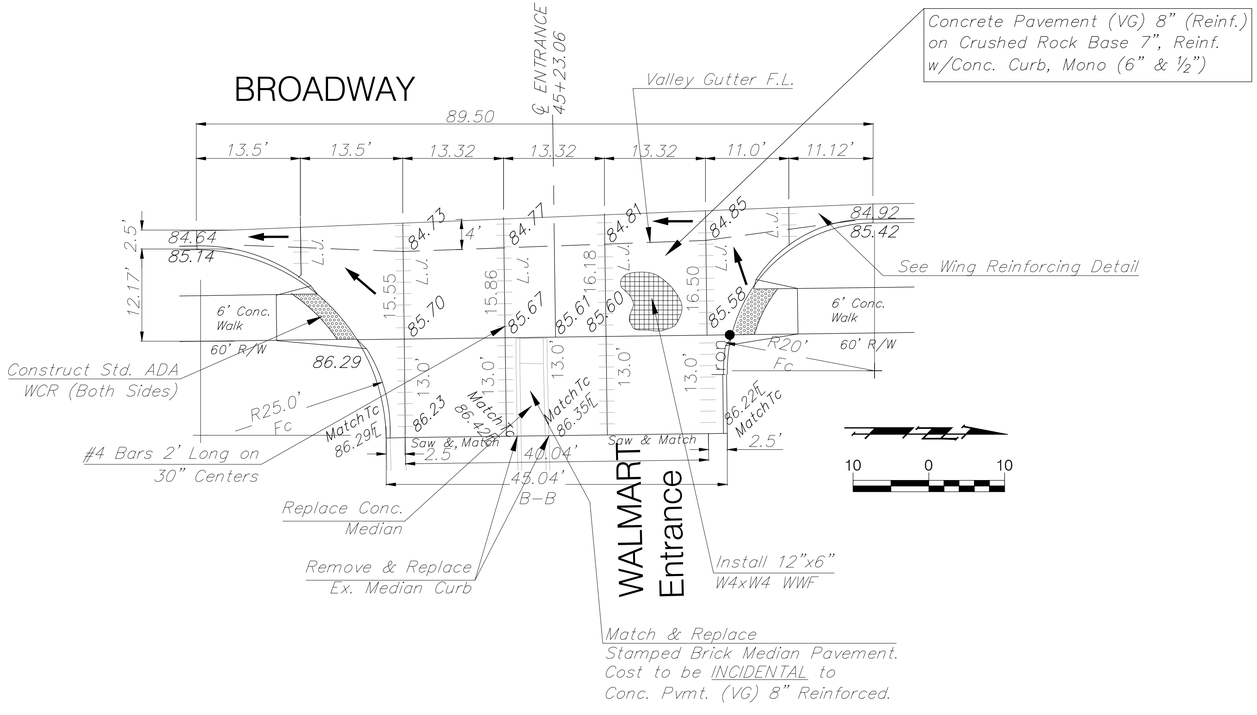

10 0 10

SCALE:
1" = 10' Horizontal

Drawing File: E:\Projects\Pawnee & Broadway\Civil 3d\Base

Design:	T. Aziere
Drawn:	JDM
Approved:	T. Aziere
Scale:	NOTED

Project No. 09-12-E435 CAPITAL IMPROVEMENT PROJECT

VALLEY GUTTER DETAILS

Baughman Company , P.A.
315 Ellis St. Wichita, KS 67211 P 316-262-7271 F 316-262-0149
Baughman ENGINEERING | SURVEYING | PLANNING | LANDSCAPE ARCHITECTURE

July, 2011

SHEET 15 OF 64