FHWA REGION NO.	STATE	PROJECT NO.	FISCAL YEAR	SHEET NO.	TOTAL SHEETS
7	KANSAS	87N-0495-01	2011	5	64

HSIP-N049 (501)

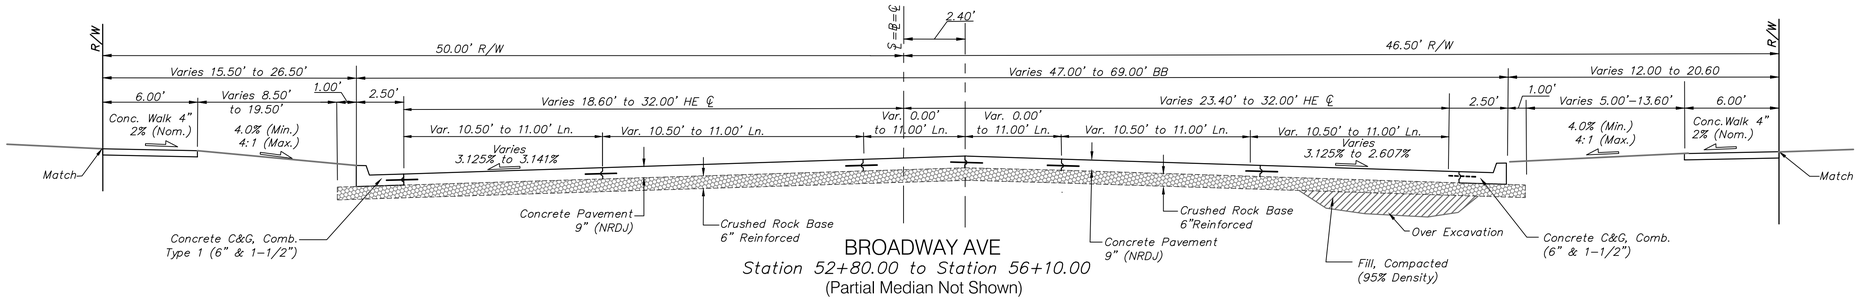

BROADWAY AVE
Station 52+80.00 to Station 56+10.00
(Partial Median Not Shown)

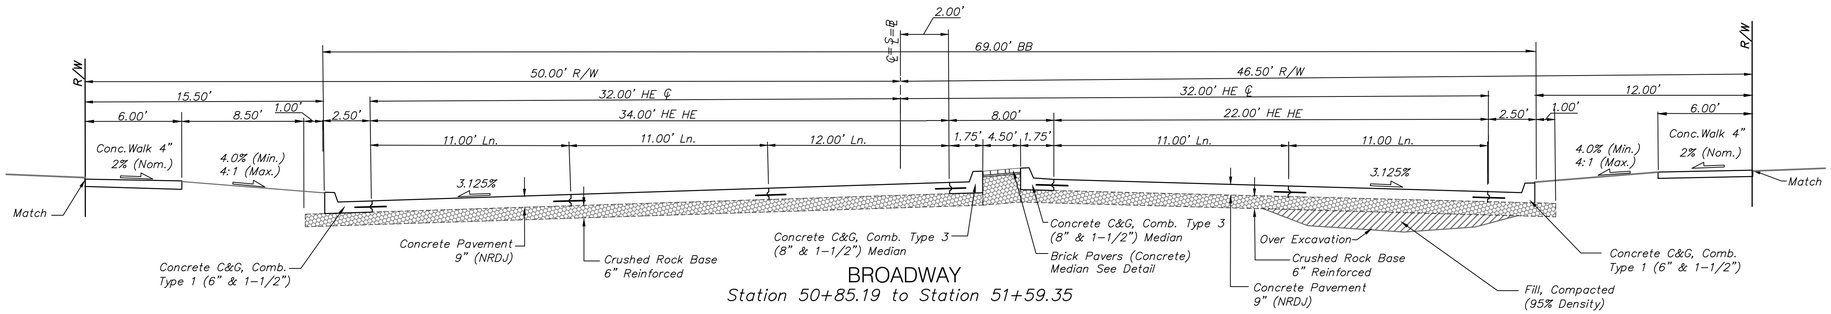

BROADWAY
Station 50+85.19 to Station 51+59.35

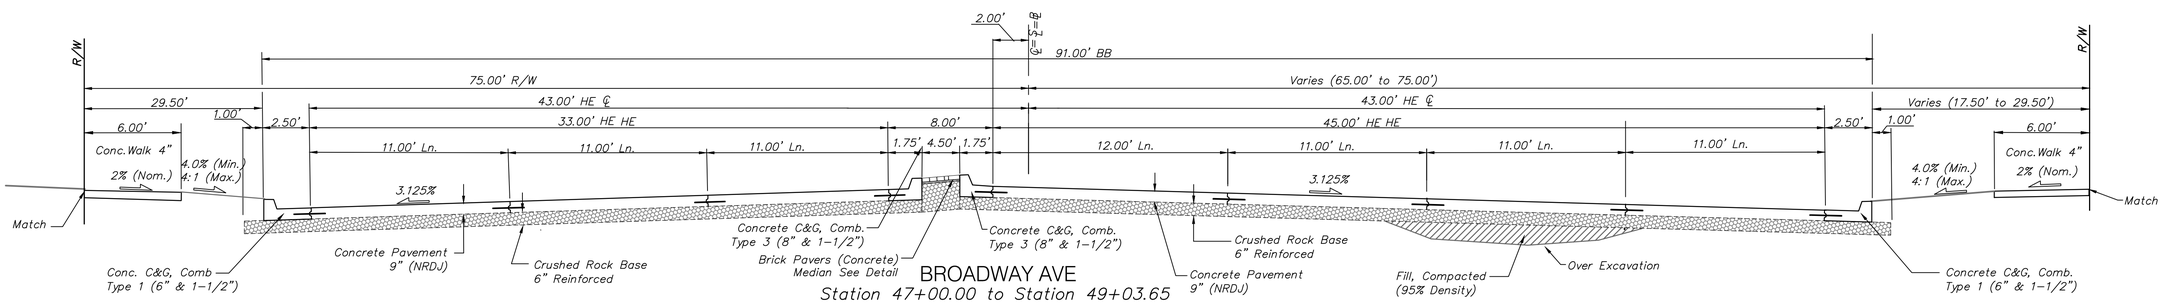

BROADWAY AVE
Station 47+00.00 to Station 49+03.65

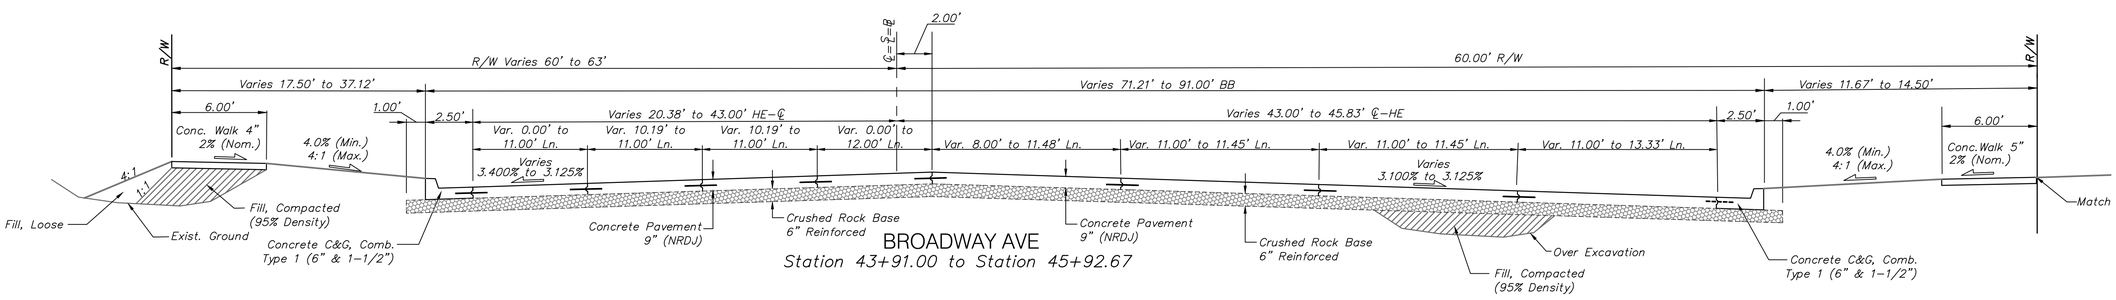

BROADWAY AVE
Station 43+91.00 to Station 45+92.67

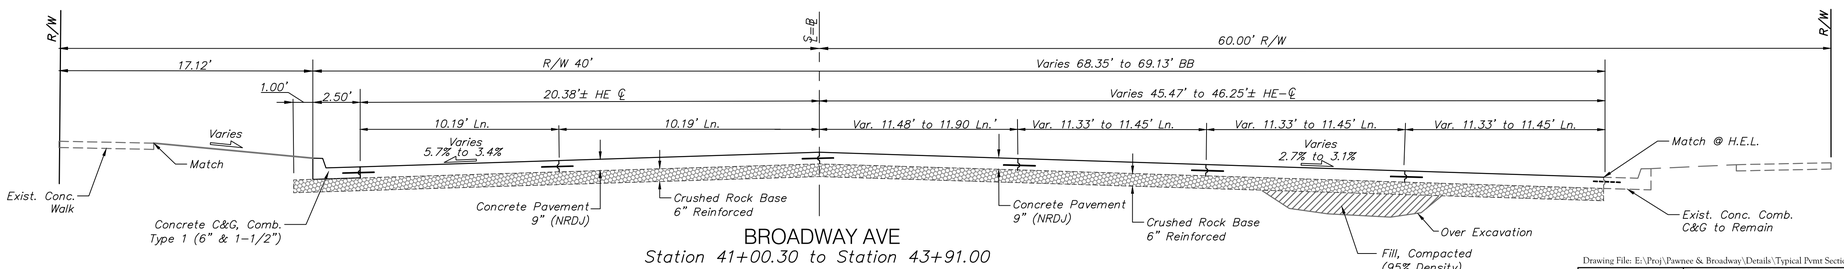

BROADWAY AVE
Station 41+00.30 to Station 43+91.00

Drawing File: E:\Proj\Pawnee & Broadway\Details\Typical Pvmt Sections.dwg

Designs: T. Aziere
Drawn: KEK
Approved: T. Aziere
Scale: NONE

Project No. 09-12-E435 CAPITAL IMPROVEMENT PROJECT

PAVING TYPICAL SECTIONS

Pawnee/Broadway

Baughman Company , P.A.
315 Ellis St. Wichita, KS 67211 P 316-262-7271 F 316-262-0149
ENGINEERING | SURVEYING | PLANNING | LANDSCAPE ARCHITECTURE

July, 2011

SHEET 5 OF 64