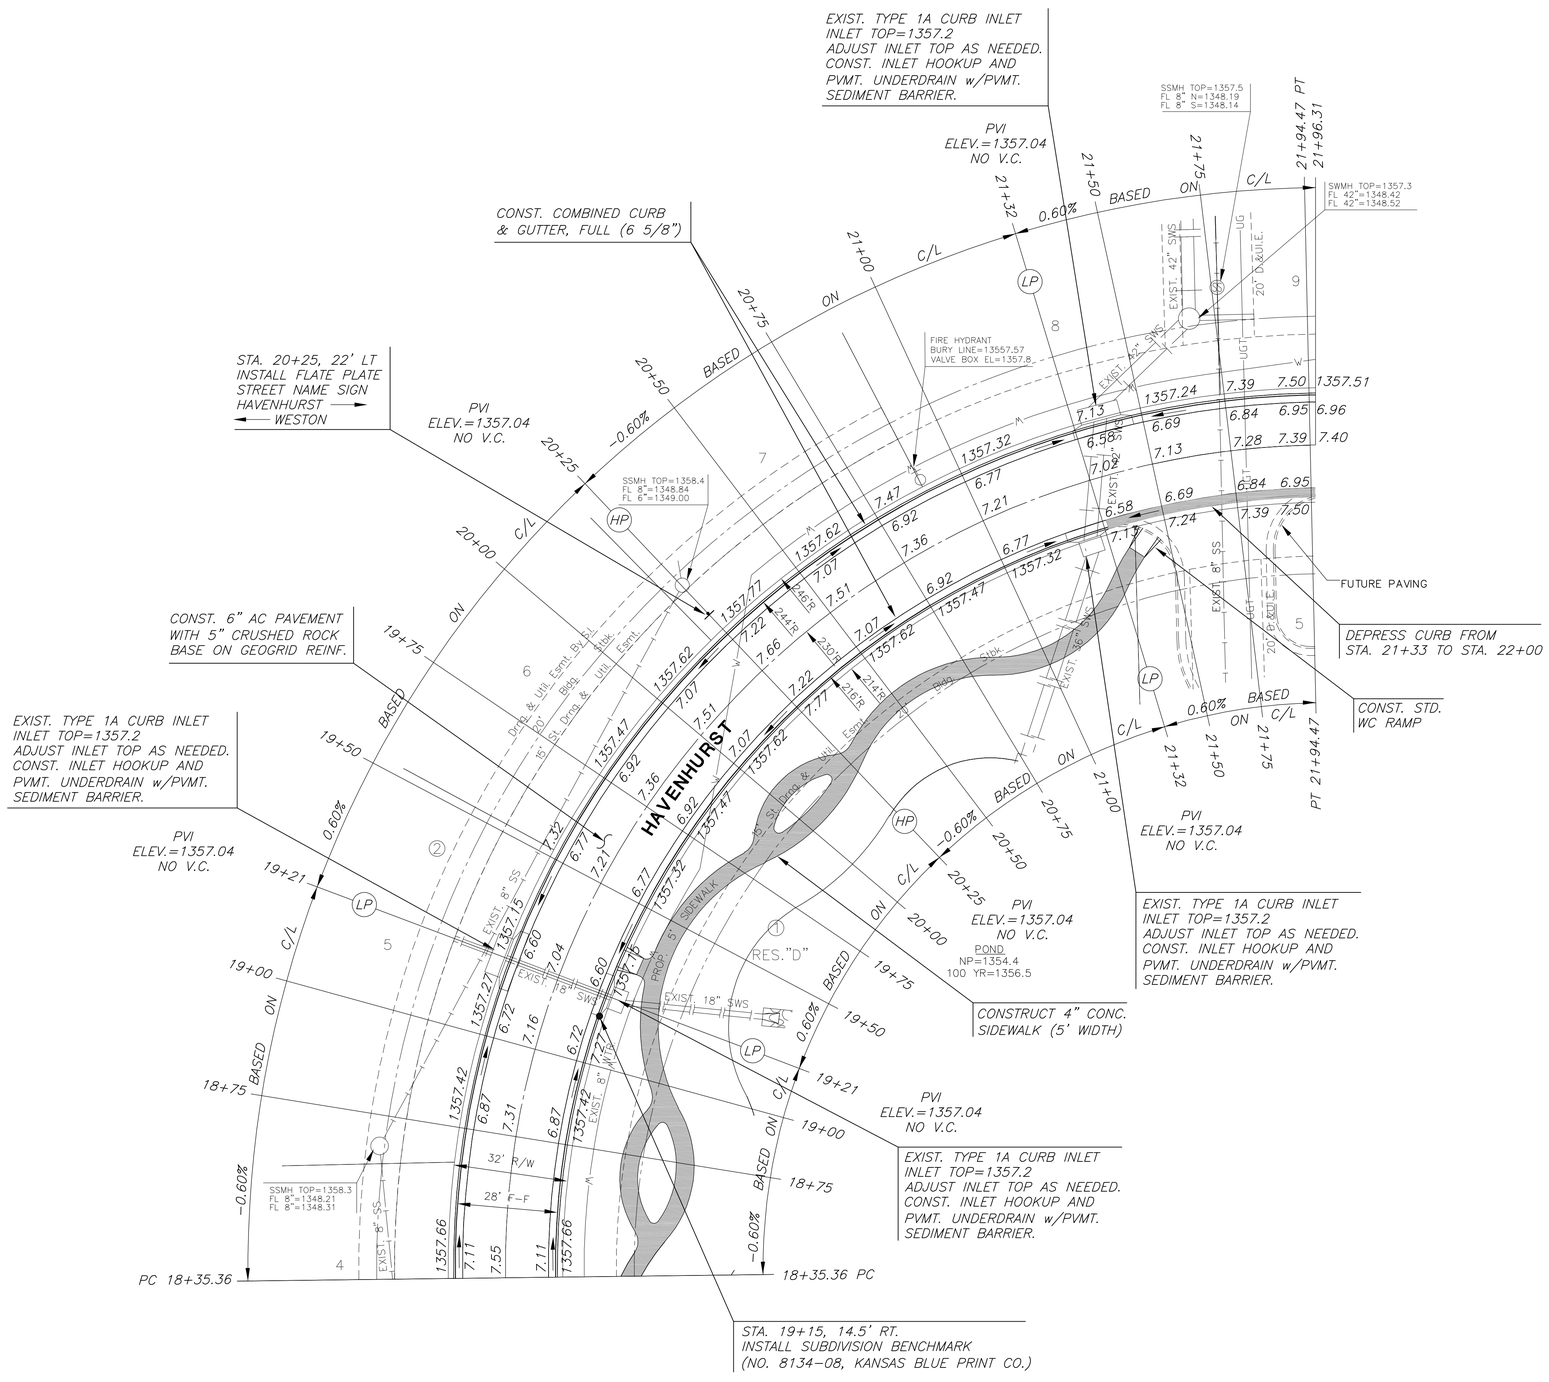

MKEC
ENGINEERING
CONSULTANTS, INC.
411 N. WEBB ROAD
WICHITA, KS. 67206
316 - 684 - 9600

PAVING PLANS

HAMPTON SQUARE SECOND

N

SCALE: 1"=20'

20 10 0 20

LEGEND

STREET SIGN & SIGN LOCATION (SEE SIGN ASSEMBLY TABLE FOR TYPE & STATION OF SIGN)

NOTE:
TOP OF CURB ELEVATIONS SHOWN ARE FOR FULL CURB. CONSTRUCT CURB AND GUTTER AS NOTED.

WESTON

SHEET TITLE

472-85001

PROJECT NUMBER

DFL / KKL / GJA

DESIGNED DRAWN CHECKED

ISSUED

November 2011

REVISED

SHEET NO.

10 of 23

J:\Projects\2010\1001010582_Premier Hampton Square 2nd\5-Civil\CAD\Pav\10582_E3

PLOTTED: Thursday, November 17, 2011 @ 08:17AM