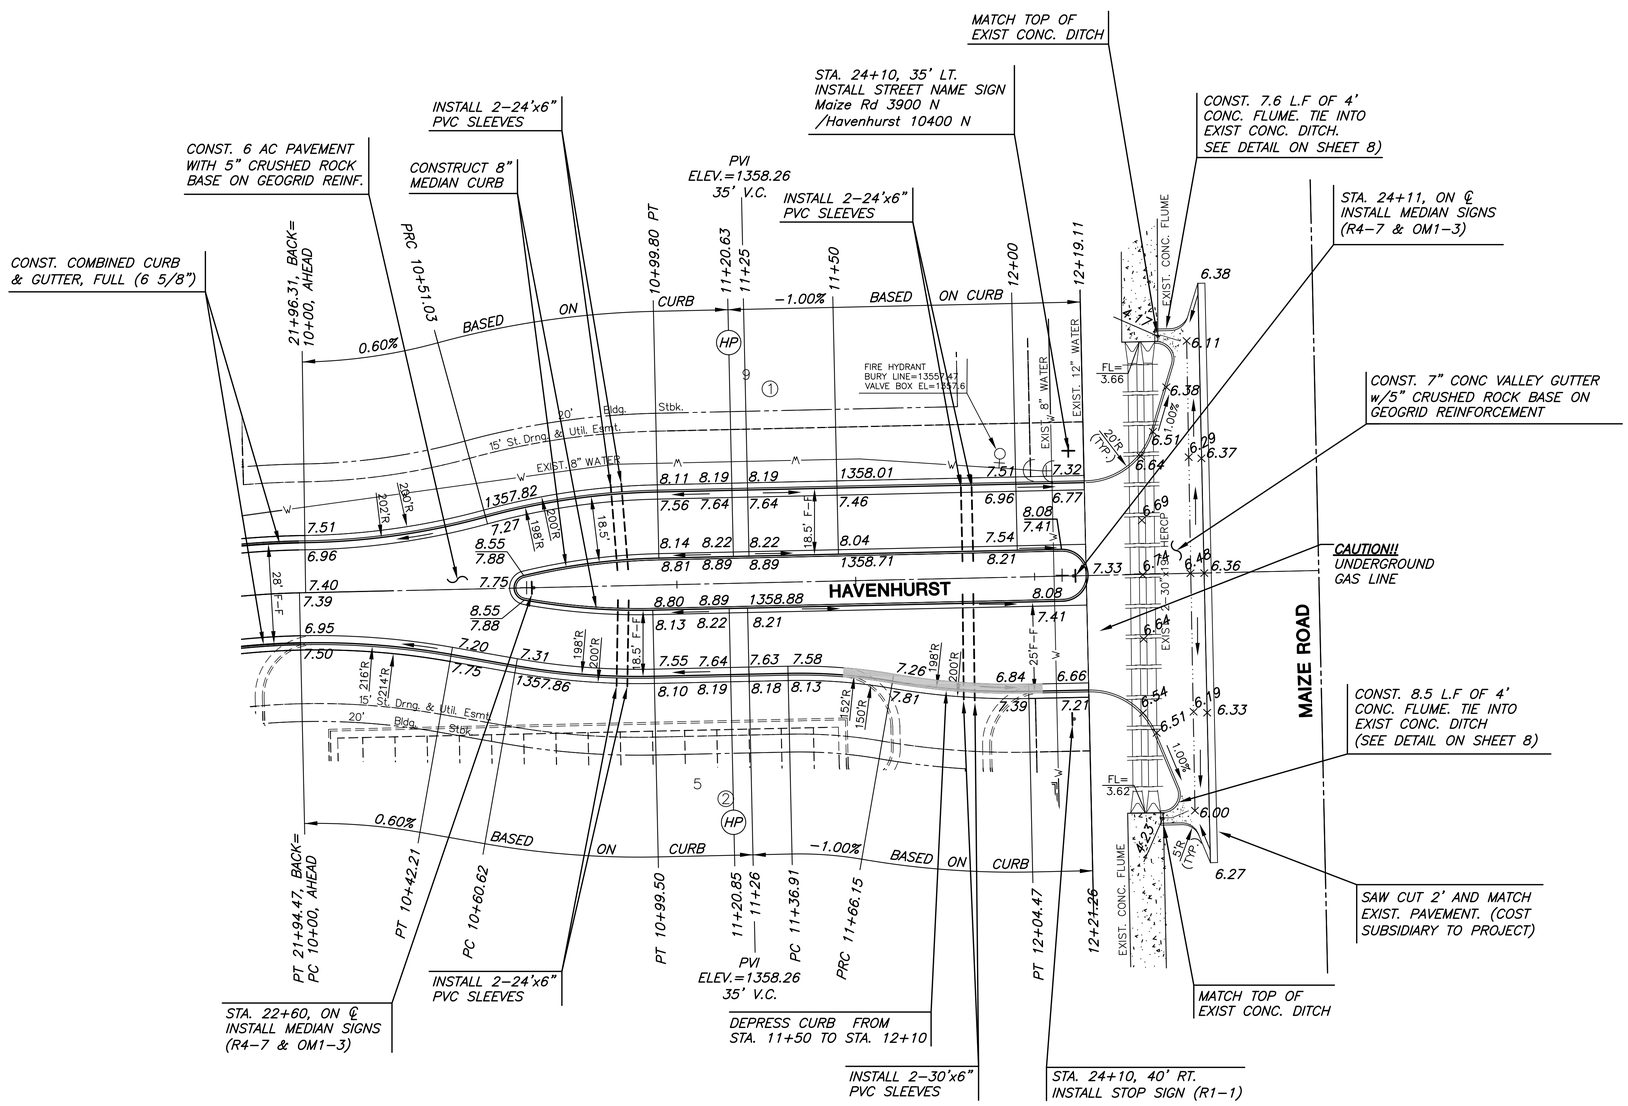

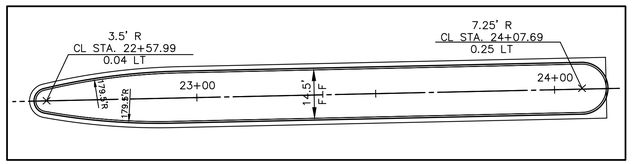

MEDIAN DETAIL

SCALE: 1"=20'

N

SCALE: 1"=20'

20 10 0 20

LEGEND

+ + STREET SIGN & SIGN LOCATION (SEE SIGN ASSEMBLY TABLE FOR TYPE & STATION OF SIGN)

NOTE:
TOP OF CURB ELEVATIONS SHOWN ARE FOR FULL CURB. CONSTRUCT CURB AND GUTTER AS NOTED.

MKEC ENGINEERING CONSULTANTS, INC.
411 N. WEBB ROAD
WICHITA, KS. 67206
316 - 684 - 9600

PAVING PLANS
HAMPTON SQUARE SECOND

HAVENHURST
SHEET TITLE

472-85001
PROJECT NUMBER

DFL / KKL / GJA
DESIGNED DRAWN CHECKED

ISSUED
November 2011

REVISED

SHEET NO.
11 of 23

J:\Projects\2010\1001010582_Premier Hampton Square 2nd\5-Civil\CAD\Prov\10582_E4

PLOTTED: Wednesday, November 16, 2011 @ 11:39AM