PROJECT NO.	YEAR	SHEET NO.	TOTAL SHEETS
472-84817 PHASE I	2011	102	113

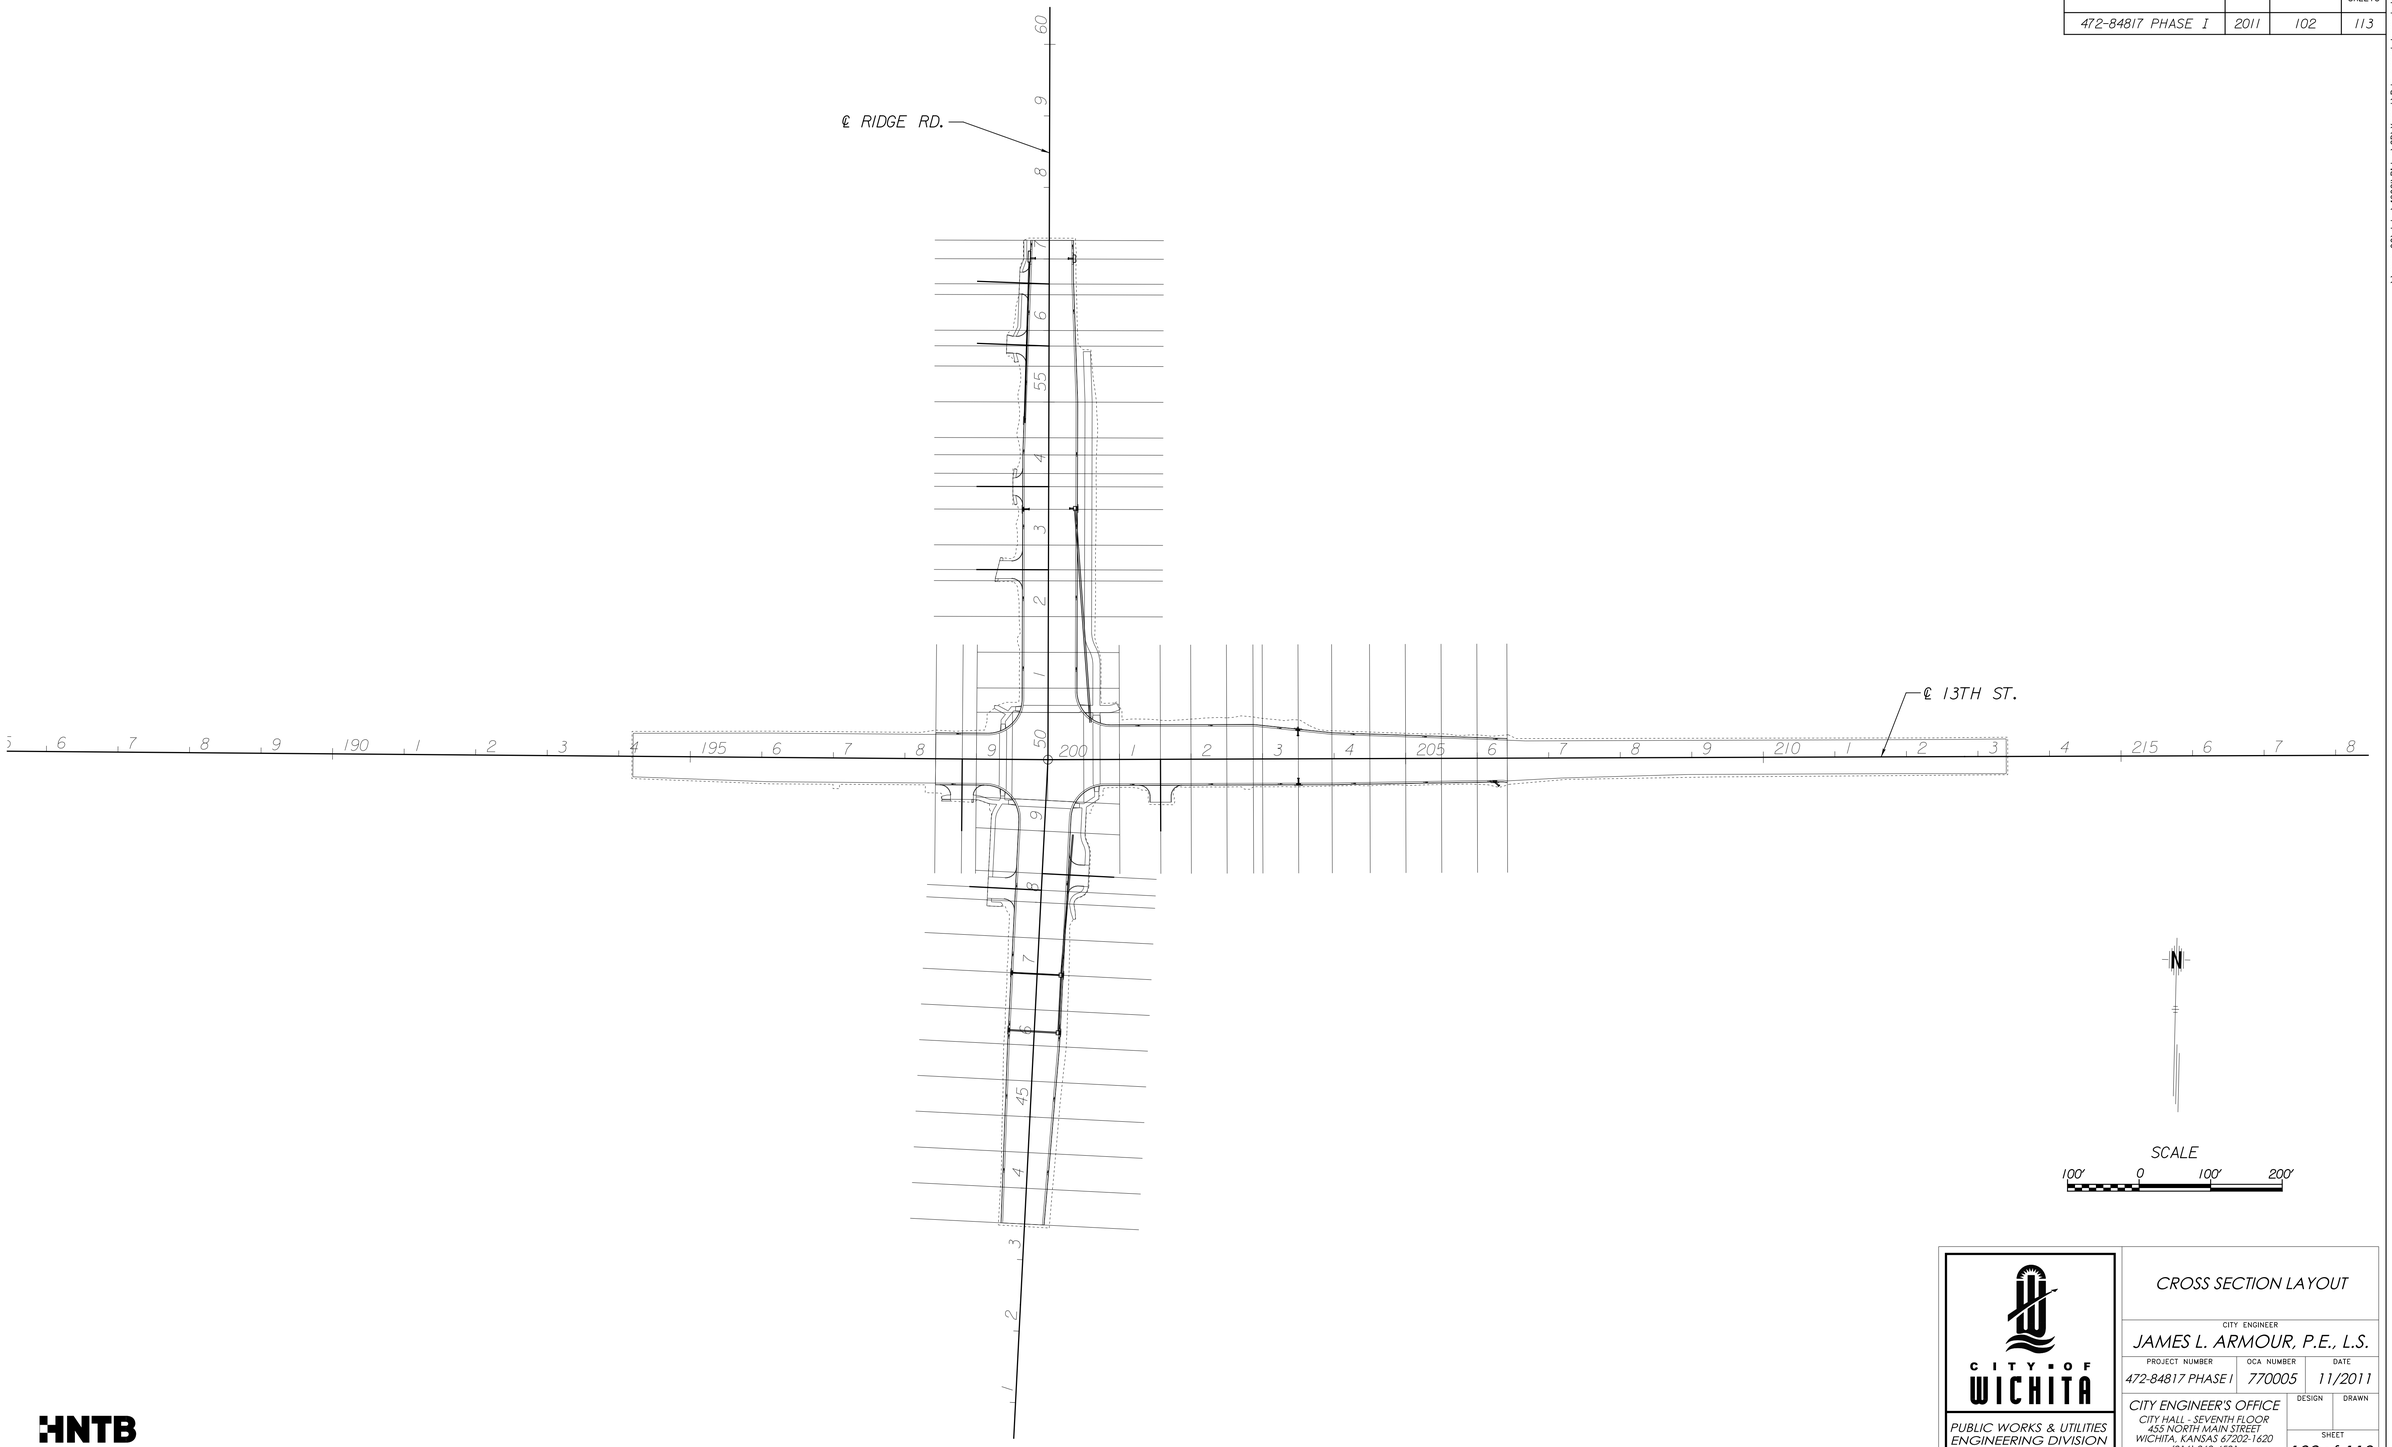

HNTB

CITY OF WICHITA
PUBLIC WORKS & UTILITIES
ENGINEERING DIVISION

CROSS SECTION LAYOUT

CITY ENGINEER
JAMES L. ARMOUR, P.E., L.S.

PROJECT NUMBER	OCA NUMBER	DATE
472-84817 PHASE I	770005	11/2011

CITY ENGINEER'S OFFICE
CITY HALL - SEVENTH FLOOR
455 NORTH MAIN STREET
WICHITA, KANSAS 67202-1620
(316) 268-4501

DESIGN | DRAWN

SHEET
102 of 113

Plotted on: Tuesday September 27, 2011 09:46 AM
mbechtel Plot Queue: \\cvpw00\PLTBW_JP
Plot Scale: 100.000000a,000000 Pen Table: \\cvpw00\Jobs\4809\Common\Highway\Library\plotpen\CC_22x36.pen
Design Filename: \\cvpw00\Jobs\4809\Ridge\CD\Xsect\Rdg_xsect_layout.dgn

\\cvpw00\Jobs\4809\Ridge\CD\Xsect\Rdg_xsect_layout.dgn