| PROJECT NO. | YEAR | SHEET NO. | TOTAL SHEETS |
|---|---|---|---|
| 472-84817 PHASE I | 2011 | 18 | 113 |

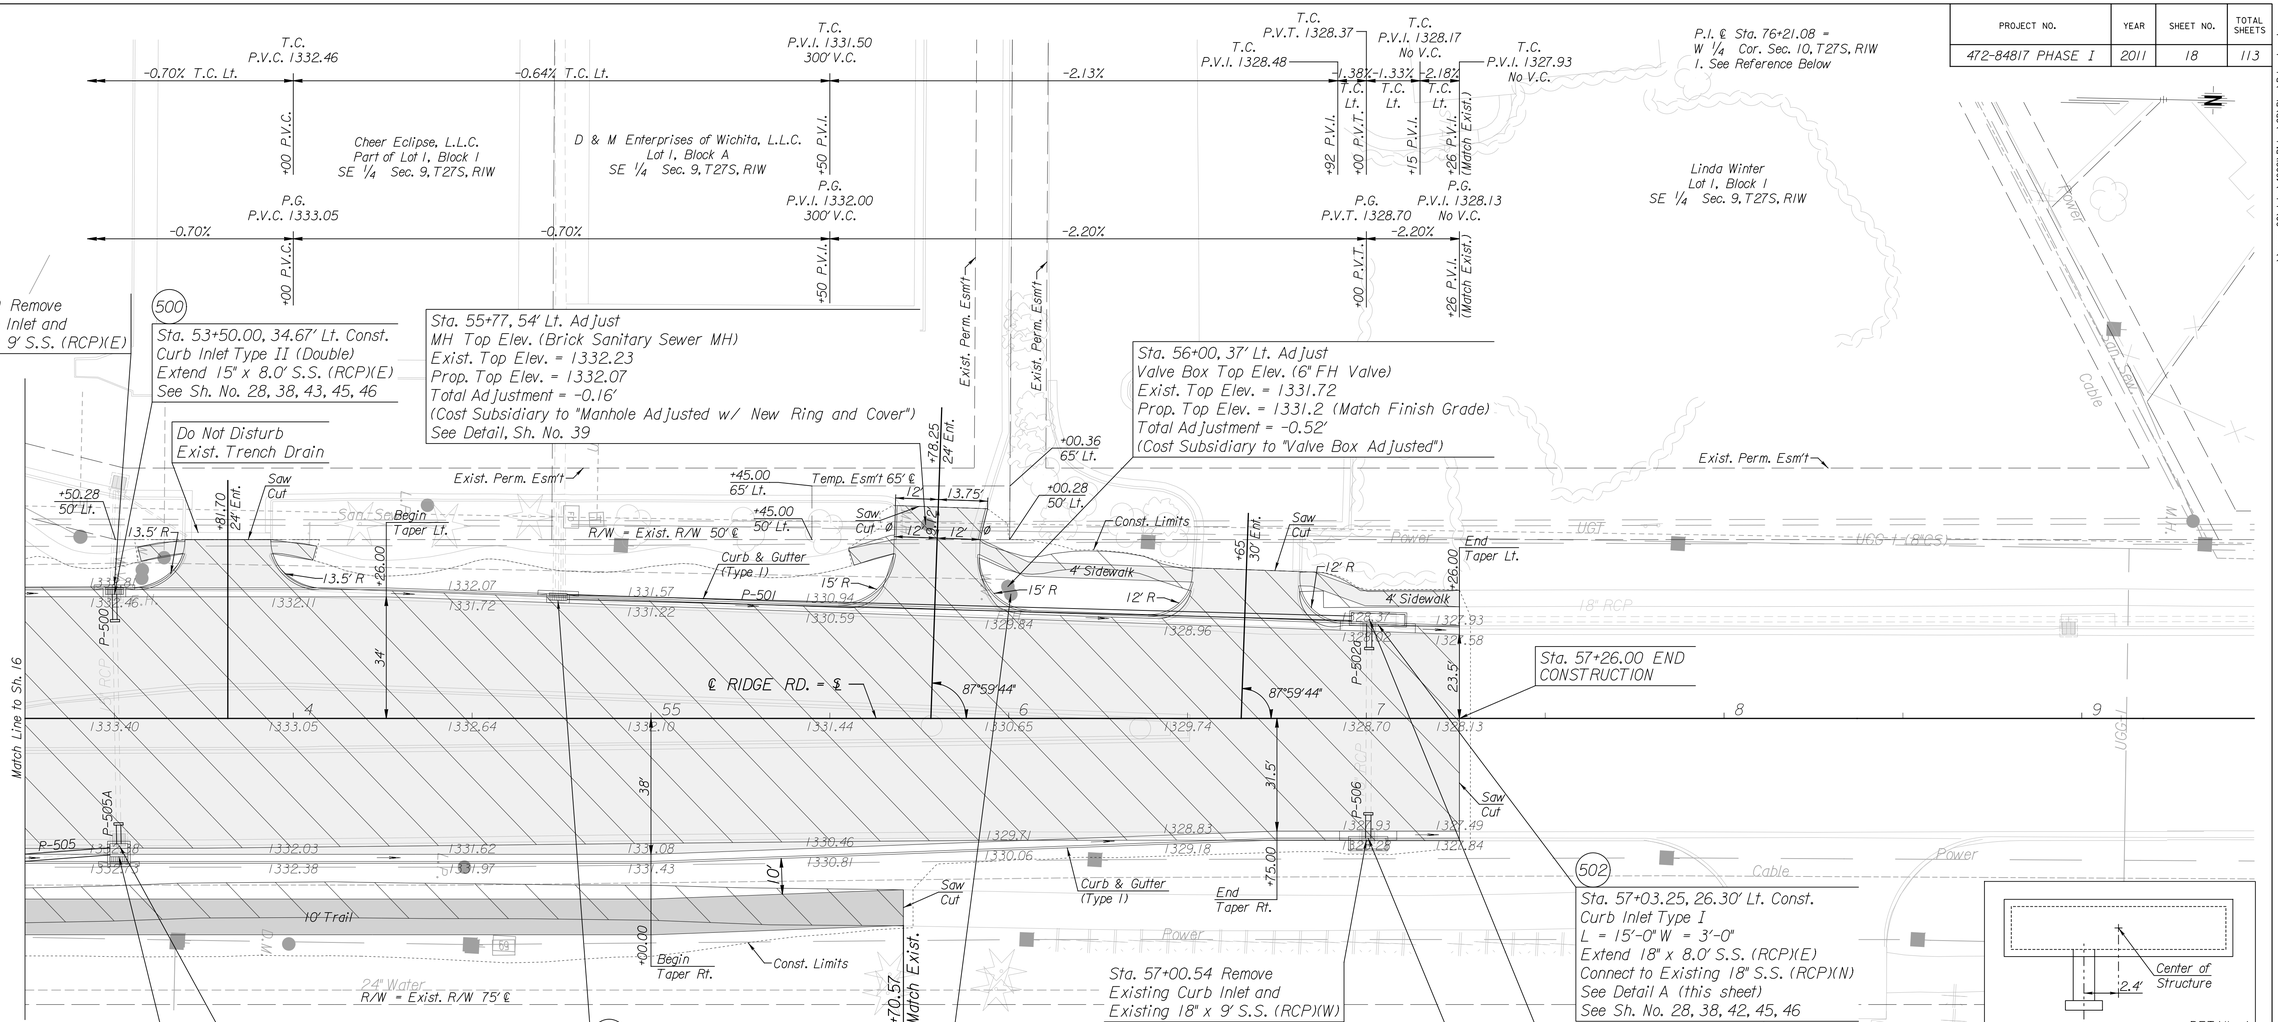


| REMOVAL OF EXISTING STRUCTURES* | | |
|---|---|---|
| STATION | SIDE | ITEM |
| 53+50.00 | LT | Curb Inlet, 15' x 9' SS (RCP) |
| 53+51.25 | RT | Curb Inlet, 18" x 298' & 15" x 8' SS (RCP) |
| 55+78 | RT | Sign, One Way |
| 56+37 | RT | Sign, Median |
| 57+00.54 | RT | Curb Inlet, 18" x 9' SS (RCP) |
| 57+00.82 | LT | Curb Inlet, 18" x 8' & 18" x 4' SS (RCP) |

*For Information Only

Ø Transition Drive Curb to Match Existing Parking Lot Curb Shape

UTILITY LEGEND

| | |
|---|---|
| UGG-I | Kansas Gas Service |
| Water | Wichita Water Utilities |
| San. Sew. | Wichita Water Utilities |
| Power | Westar Energy |
| Cable | Cox Communications |
| UGT | AT&T |

HNTB

W 1/4 Cor. Sec. 10, T27S, R1W
Project Coordinate: N 1696429.16 E 1623152.33
1. Found PK nail with PK nails at 2' offsets N.E. & W
2. = Ridge Rd. Tangent Sta. 76+21.08
3. Existing RR spike in W face of power pole — 82.36' NE
4. Existing nail & washer in N face of power pole — 39.76' E
5. Existing nail & shiner in NE face of power pole — 106.33' SSE
6. Existing top of gas vent pipe — 52.61' WSW
7. Existing 3 nails in N face of telephone pole, N side of tree — 50.76' NW
8. Existing SE corner of 2nd brick column N — 73.32' NNW
9. ℄ of Suncrest St. — 121' S
10. ℄ of Ridge Rd — 4' E

B.M. #35 COW BM 50' E of ℄ Ridge, 95' N of ℄ 13th St., 14' E of back of curb 50.25' Rt., Sta. 50+94.93 ℄ Ridge Rd. Elev. 1335.51

LEGEND
- Asphalt
- Concrete
- Mill & Overlay
- Pavement Removal
- Paving Brick

CITY OF WICHITA
PUBLIC WORKS & UTILITIES ENGINEERING DIVISION

RIDGE ROAD
PLAN
STA. 53+25 TO STA. 57+26

CITY ENGINEER: JAMES L. ARMOUR, P.E., L.S.

| PROJECT NUMBER | OCA NUMBER | DATE |
|---|---|---|
| 472-84817 PHASE I | 770005 | 11/2011 |

CITY ENGINEER'S OFFICE
CITY HALL - SEVENTH FLOOR
455 NORTH MAIN STREET
WICHITA, KANSAS 67202-1620
(316) 268-4501

DESIGN | DRAWN

SHEET 18 of 113

Plotted on: Thursday September 29, 2011 04:28 PM
mbechtel Plot Queues: \\cvpw00\PLTBW_JP
Plot Scale: 20.000000:0.000000 Pen Table: \\cvpw00\Jobs\4809\Common\Highway\Library\plotpen\CC_22x36.pen
Design Filename: \\cvpw00\Jobs\4809\Ridge\CD\Plan\Rdg_plan.dgn
\\cvpw00\Jobs\4809\Ridge\CD\Plan\Rdg_plan.dgn