PROJECT NO.	YEAR	SHEET NO.	TOTAL SHEETS
472-84817 PHASE I	2011	56	113

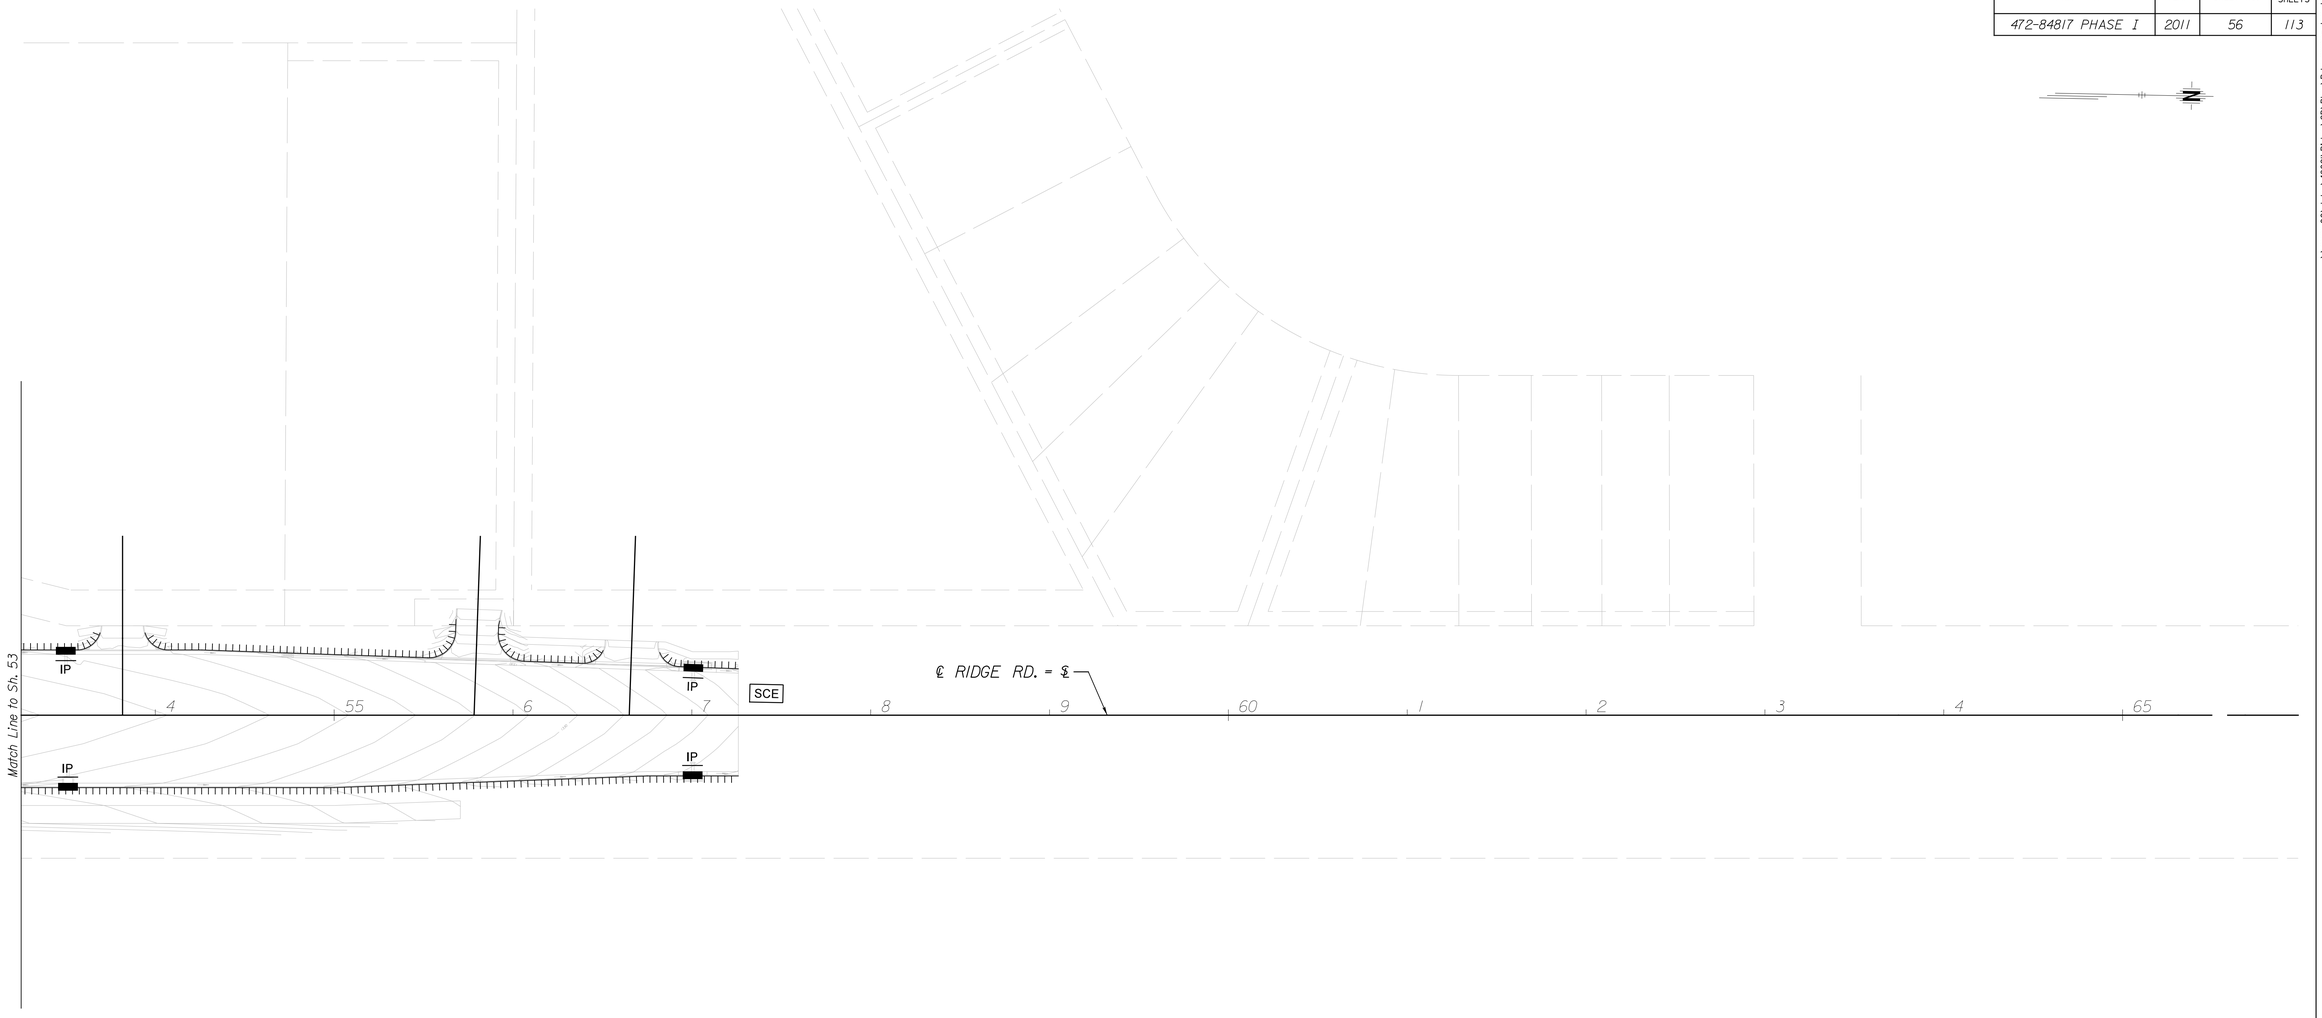

Legend

- Storm Water Flume Inlet
- Storm Water Inlet
- IP — Inlet/Flume Protection
- S, H — Silt Fence or Haybale BMP
- Back of Curb Protection
- SCE — Stabilized Construction Entrance

HNTB

CITY OF WICHITA
PUBLIC WORKS & UTILITIES ENGINEERING DIVISION

RIDGE ROAD
SWPPP
STA. 53+25 TO STA. 57+26

CITY ENGINEER
JAMES L. ARMOUR, P.E., L.S.

PROJECT NUMBER	OCA NUMBER	DATE
472-84817 PHASE I	770005	11/2011

CITY ENGINEER'S OFFICE
CITY HALL - SEVENTH FLOOR
455 NORTH MAIN STREET
WICHITA, KANSAS 67202-1620
(316) 268-4501

DESIGN | DRAWN

SHEET
56 of 113

\\corpwo0\Jobs\48091\Ridge\CD\Plan\Rdg_swpp-plan.dgn

Plotted on: Thursday September 29, 2011 04:29 PM
mbechtel Plot Queue: \\cvpw00\PLTBW_JP
Plot Scale: 40.000000:0.000000 Pen Tables: \\cvpw00\Jobs\48091\Common\Highway\Library\plotpen\CC_22x36.pen
Design Filename: \\cvpw00\Jobs\48091\Ridge\CD\Plan\Rdg_swpp-plan.dgn